

Existing East Elevation



Existing West Elevation



Existing South Elevation

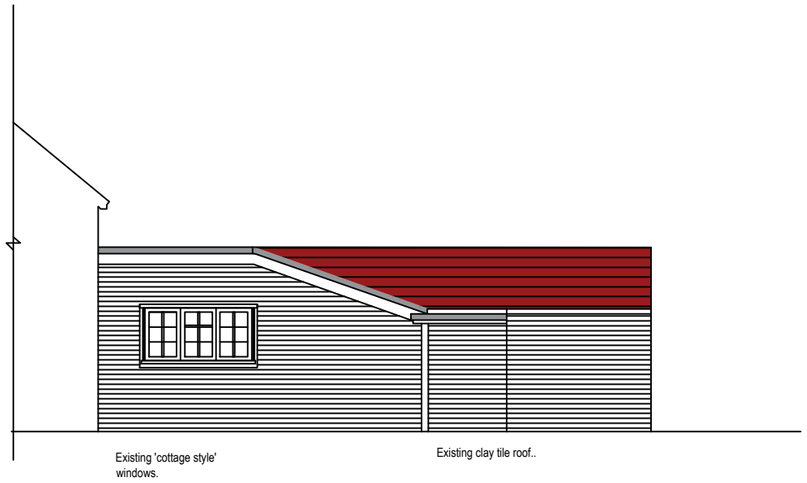

Existing North Elevation

SCALE BAR 1:100

0 5 10 15 20

ALL DIMENSIONS TO BE VERIFIED ON SITE PRIOR TO THE START OF ANY WORK, AND ANY DISCREPANCIES NOTIFIED IN WRITING TO THE FULL SP LTD.
IF IN DOUBT , ASK
THIS DRAWING AND THE INFORMATION SHOWN ARE THE COPYRIGHT OF THE FULL SP LTD

NOTES AND REFERENCES

NOTES

No.	DATE	REVISION
-	2.11.24	Preliminary issue

The Full SP Ltd
Juppsland House
Adversane
West Sussex RH14 9JG
Tel 01403 780324
e-mail TheFullSP@aol.com

CLIENT
Ian & Janet Gammie

PROJECT
Juppsland Farm
Adversane
West Sussex RH14 9JG

DRAWING TITLE
Existing Elevations

DATE 2.11.24
SCALE 1:100 @ A3
DRAWN JM
CHECKED

PROJECT NO. IG 3
DRAWING NO. IG3-Elev-02

REVISION -