


SITE LAYOUT PLAN

SCALE 1:500

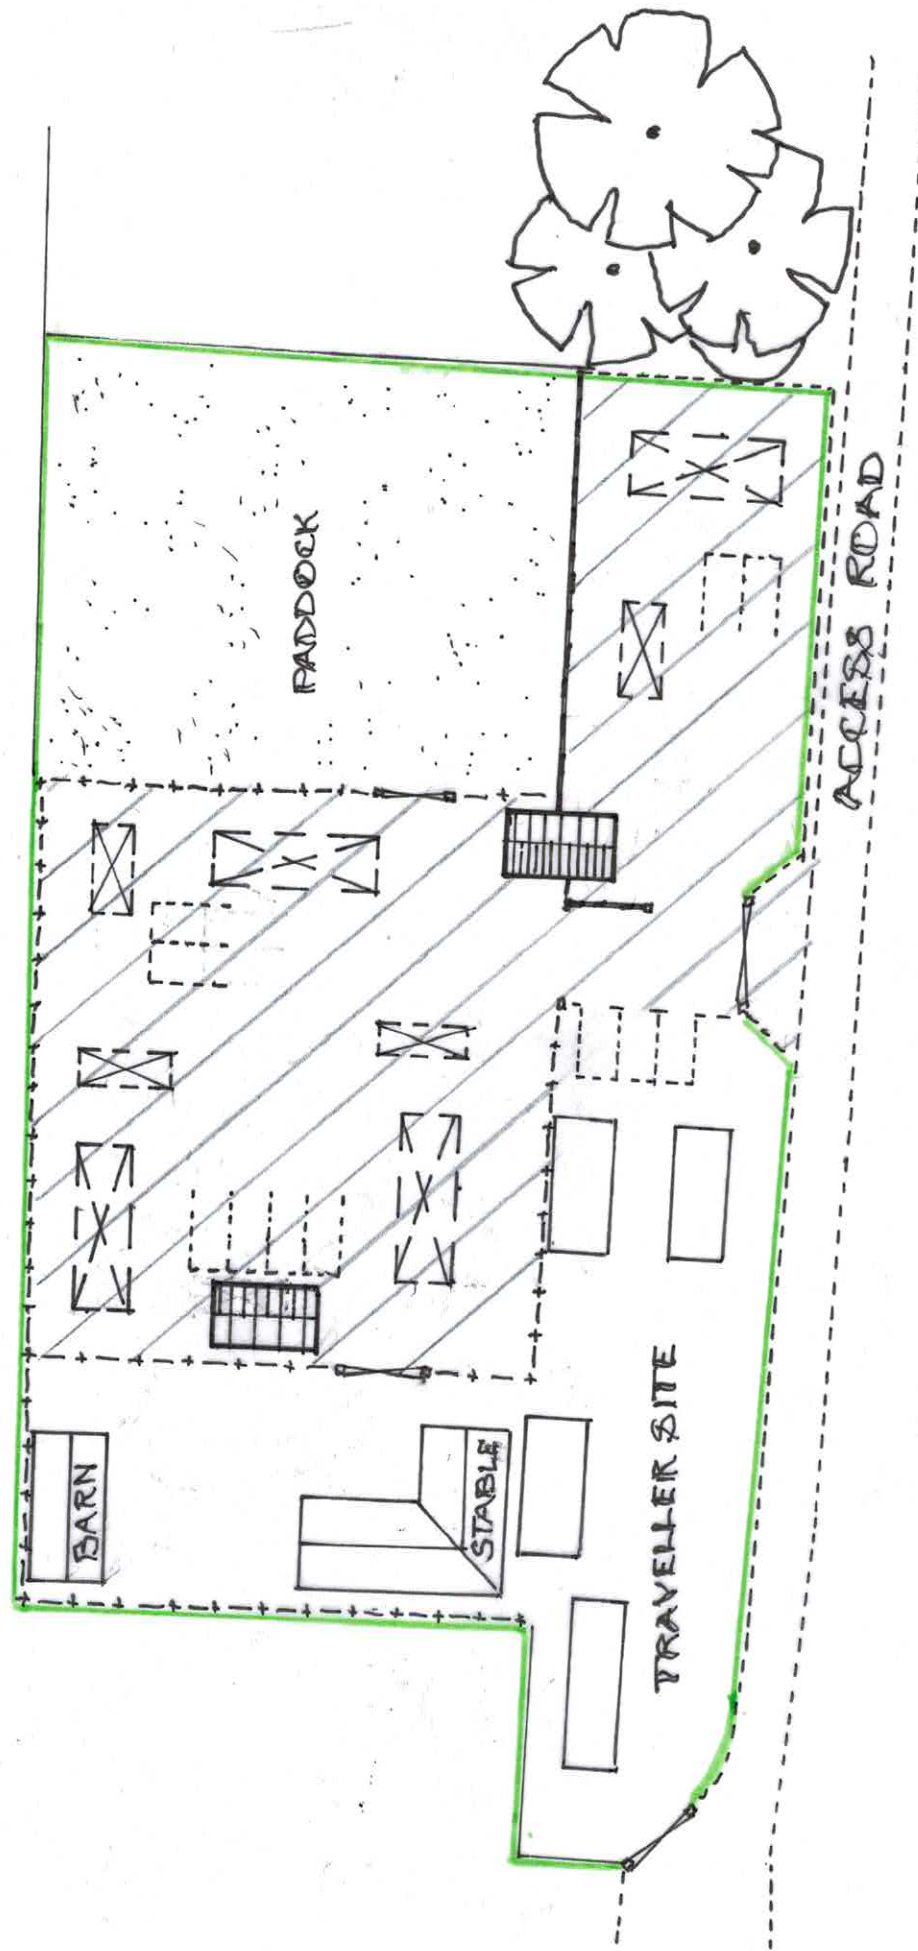

KEY:



MOBILE HOME



TOURER



AMENITY BUILDING



POST & RAIL FENCE



EXISTING HEDGEROW



HARDSTANDING



GRASS



PARKING SPACES

DRG. N° PBA1 REV.B

