Access Plan
Toat Farm, Black Gate Lane, Pulborough

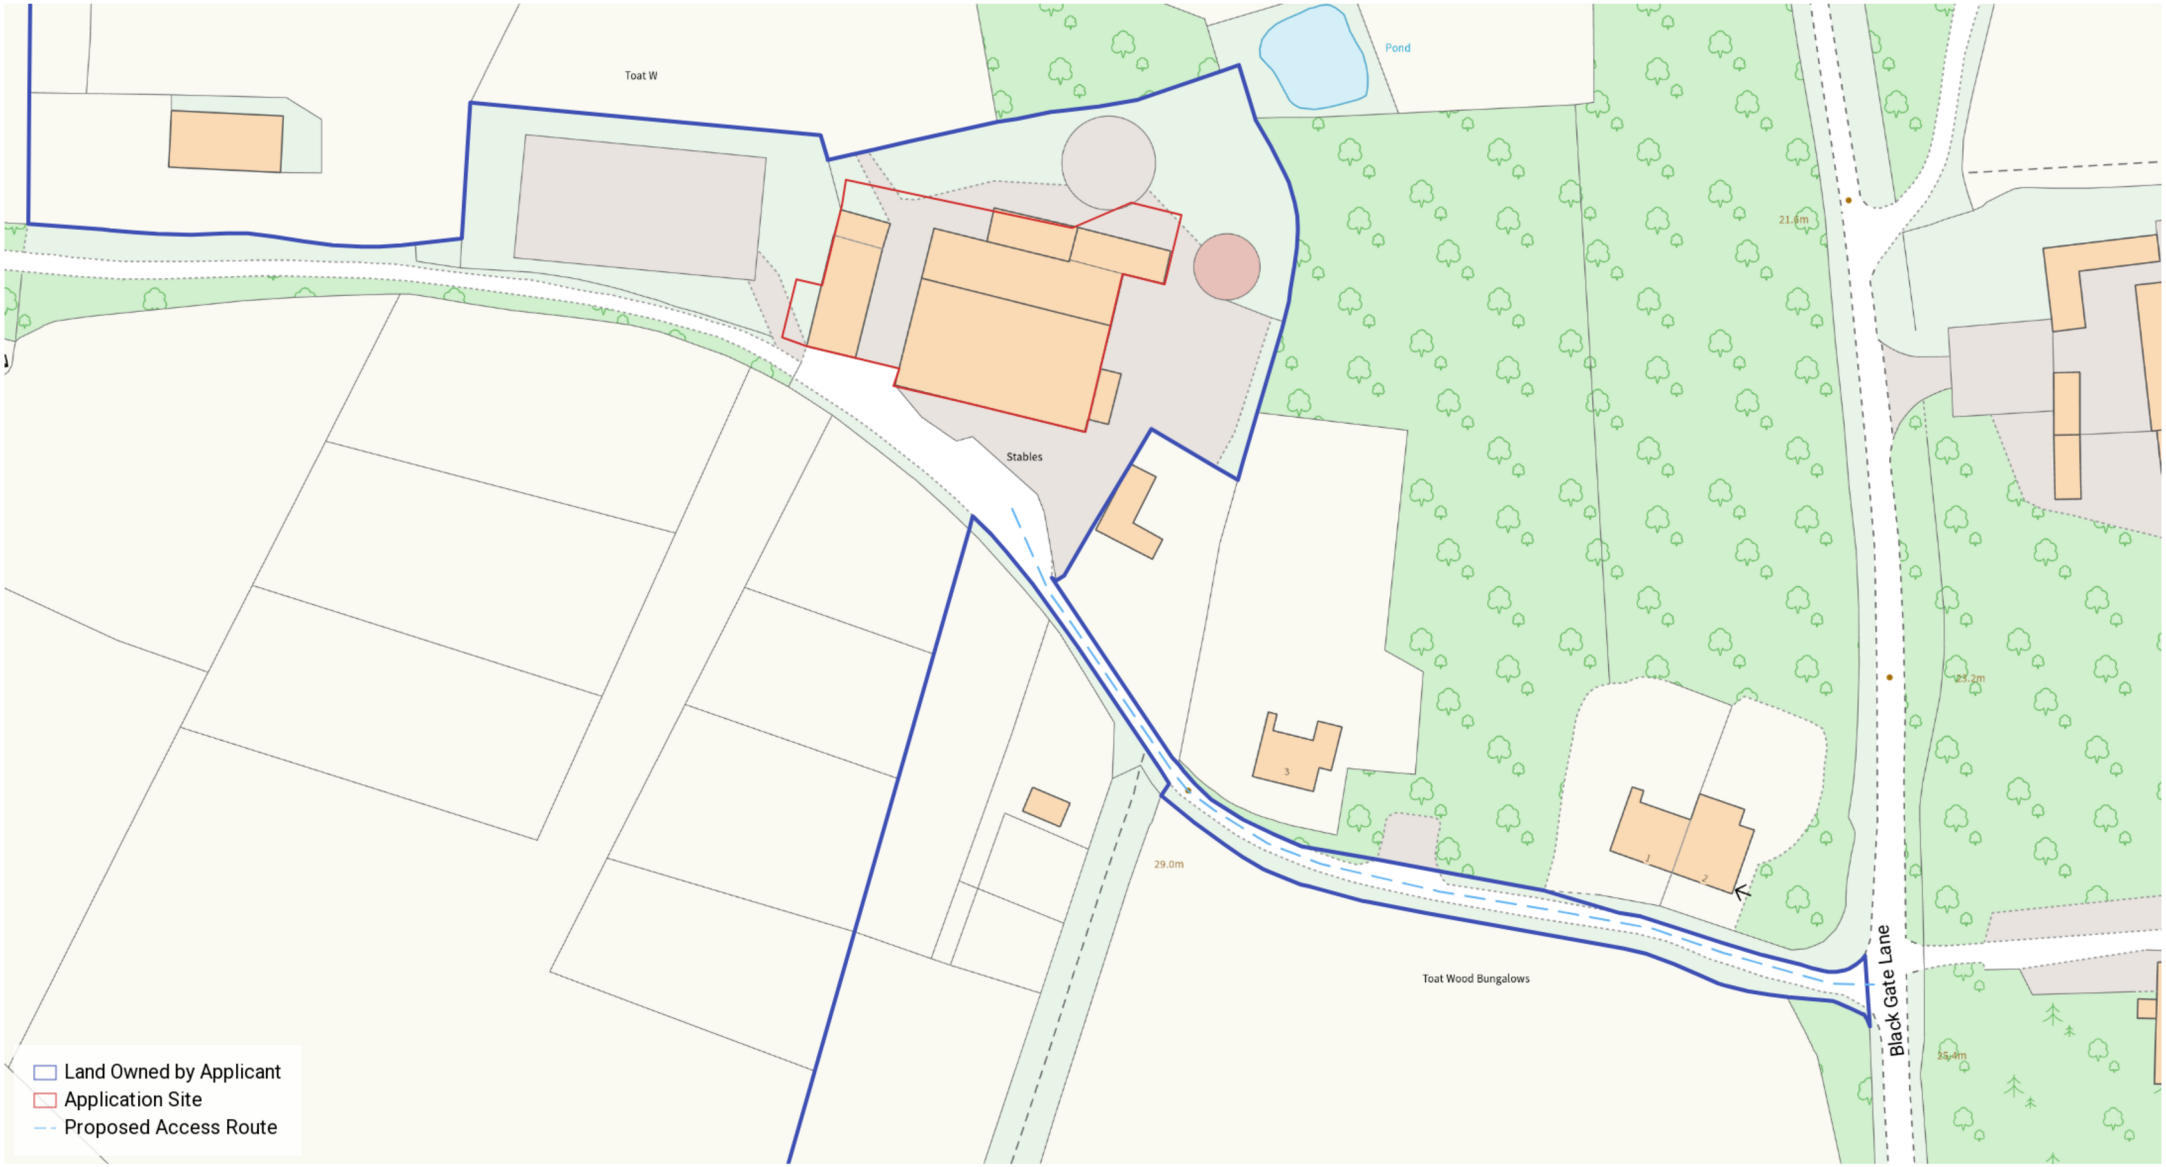

Produced on Land App, Jun 10, 2025.
© Crown copyright and database rights 2025 (licence number 100059532)

50 m
Scale 1:1250 (at A4)

N