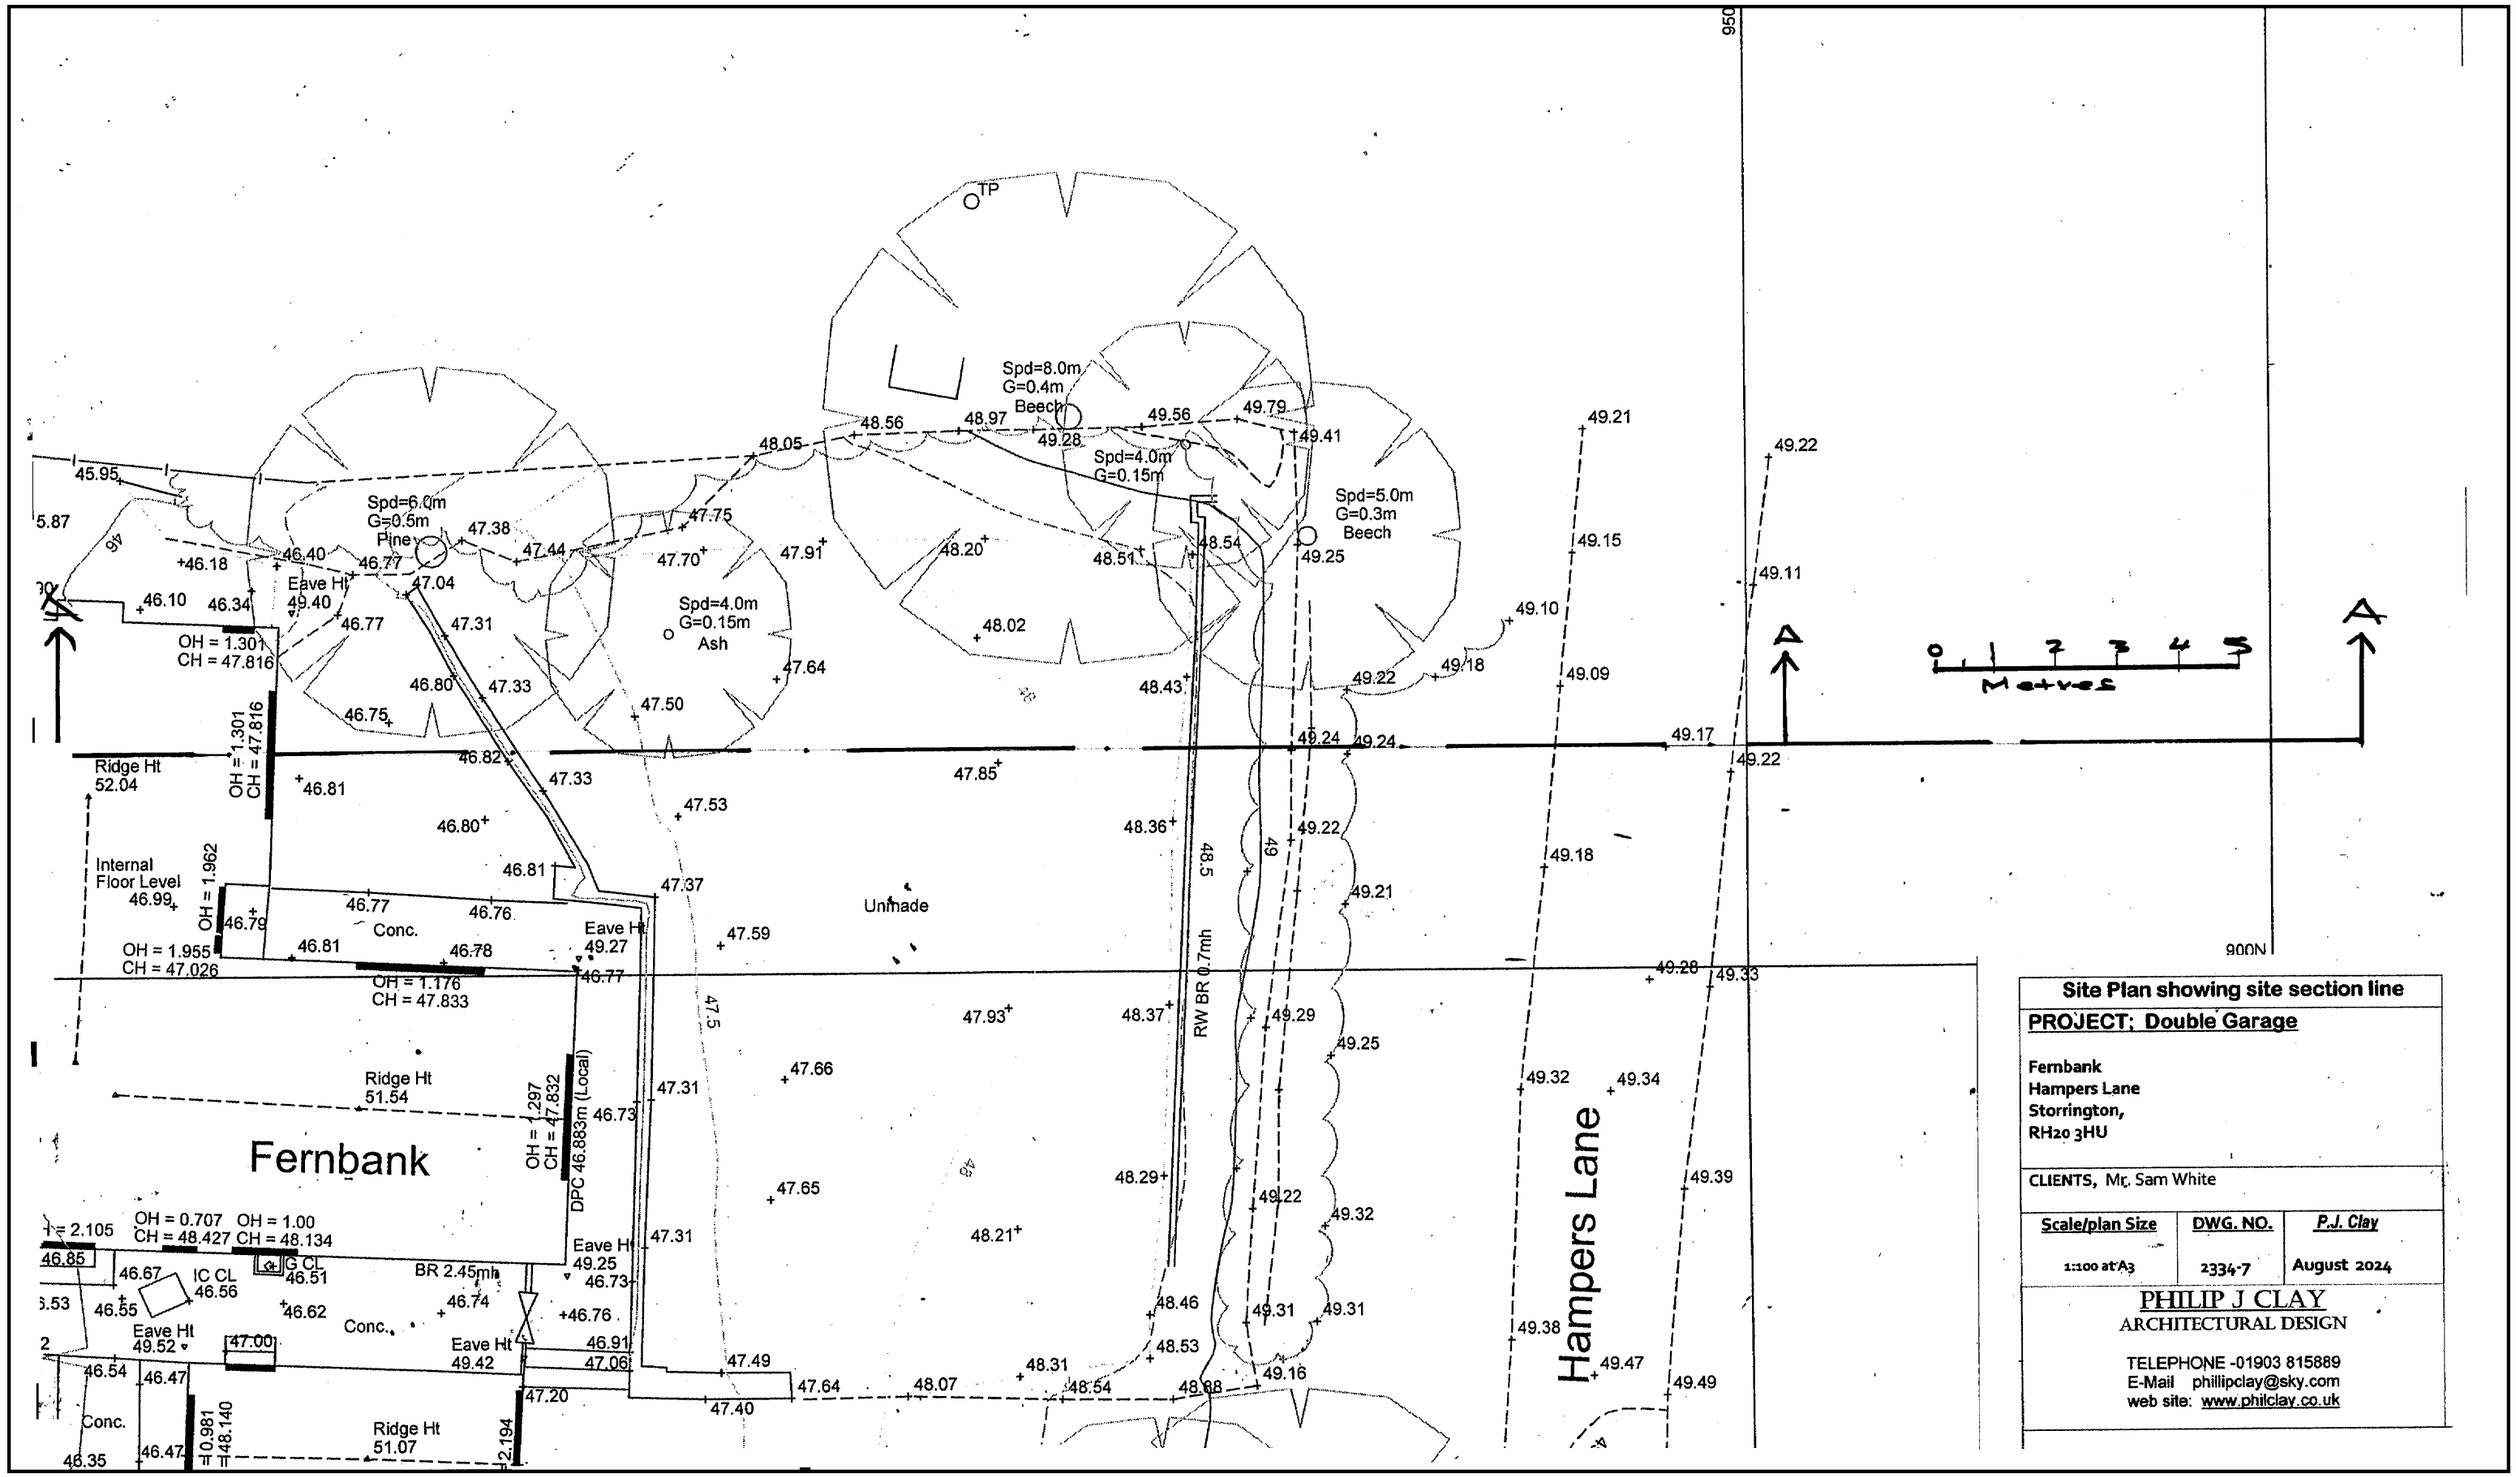


**Site Plan showing site section line**

**PROJECT; Double Garage**

Fernbank
Hampers Lane
Storrington,
RH20 3HU

CLIENTS, Mr. Sam White

| Scale/plan Size | DWG. NO. | P.J. Clay |
|---|---|---|
| 1:100 at A3 | 2334-7 | August 2024 |


PHILIP J CLAY
ARCHITECTURAL DESIGN

TELEPHONE -01903 815889
E-Mail phillipclay@sky.com
web site: www.philclay.co.uk