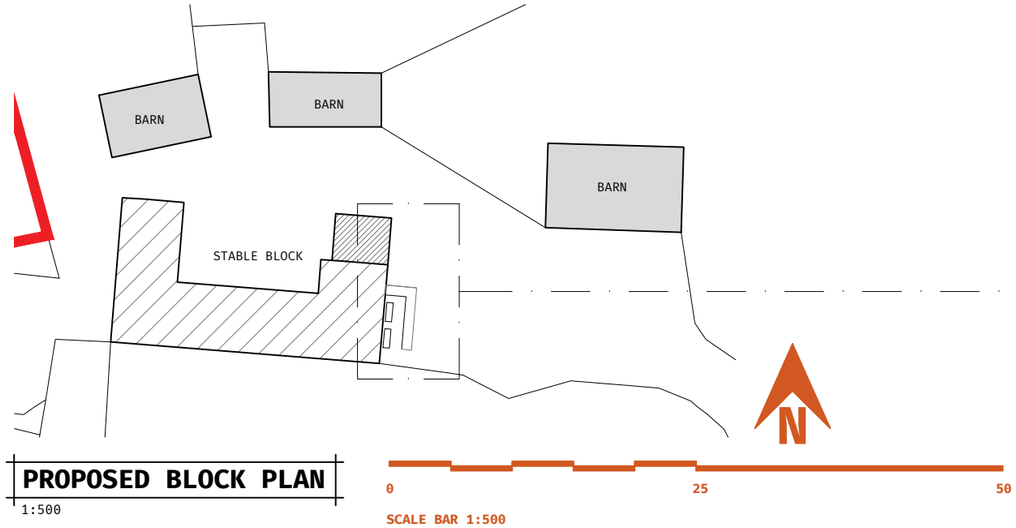

PROPOSED BLOCK PLAN
1:500

0 25 50

SCALE BAR 1:500



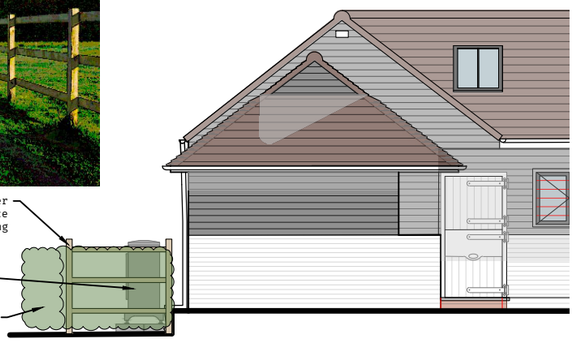

PROPOSED NORTH ELEVATION
1:100

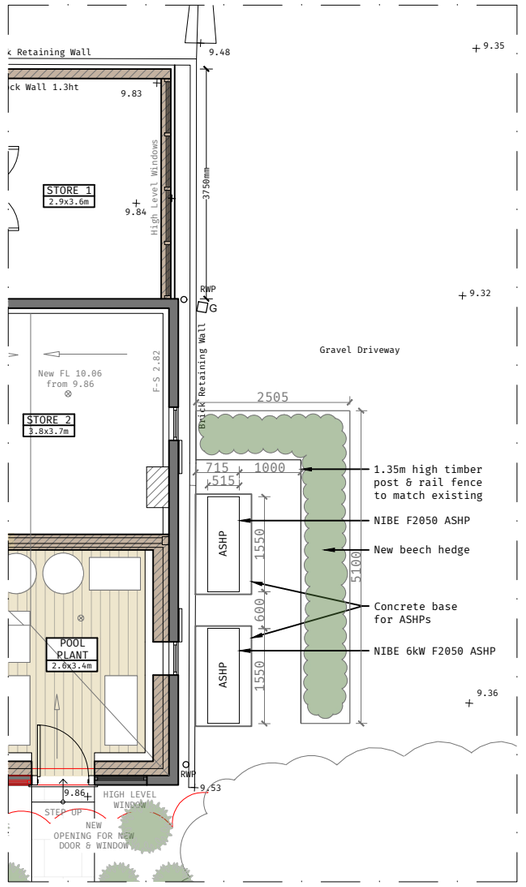

PROPOSED GROUND FLOOR PLAN
1:100

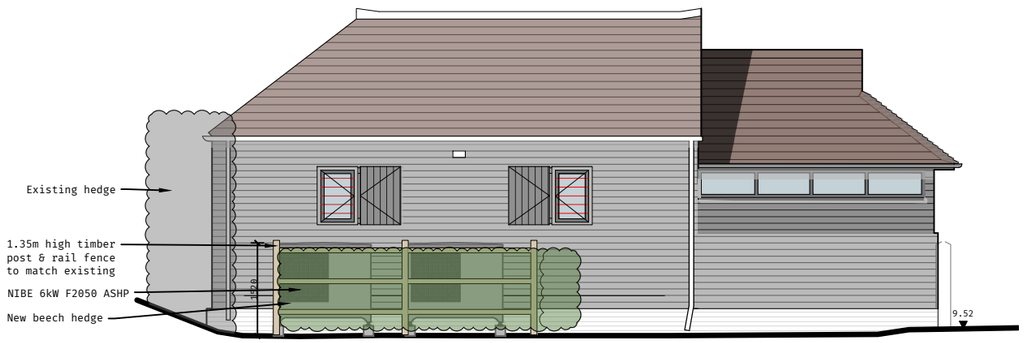

PROPOSED EAST ELEVATION
1:100

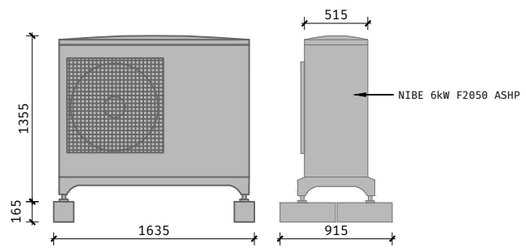

PROPOSED ASHP
1:50

0 2.5 5

SCALE BAR 1:50

0 5 10

SCALE BAR 1:100

Rev	Date	Revision Comment	By

ASHP Plans & Elevations
As proposed

Drawn by: RD Checked by: CM
Scale: 1:100 & 1:50

Mr & Mrs Barrow

Guildford Road, Rudgwick
Horsham, RH12 3BH

Hornshill Farmhouse

24-2068
011

Mitchell Evans
90 / Meadrow
Godalming
GU7 3HY
01483 453 453