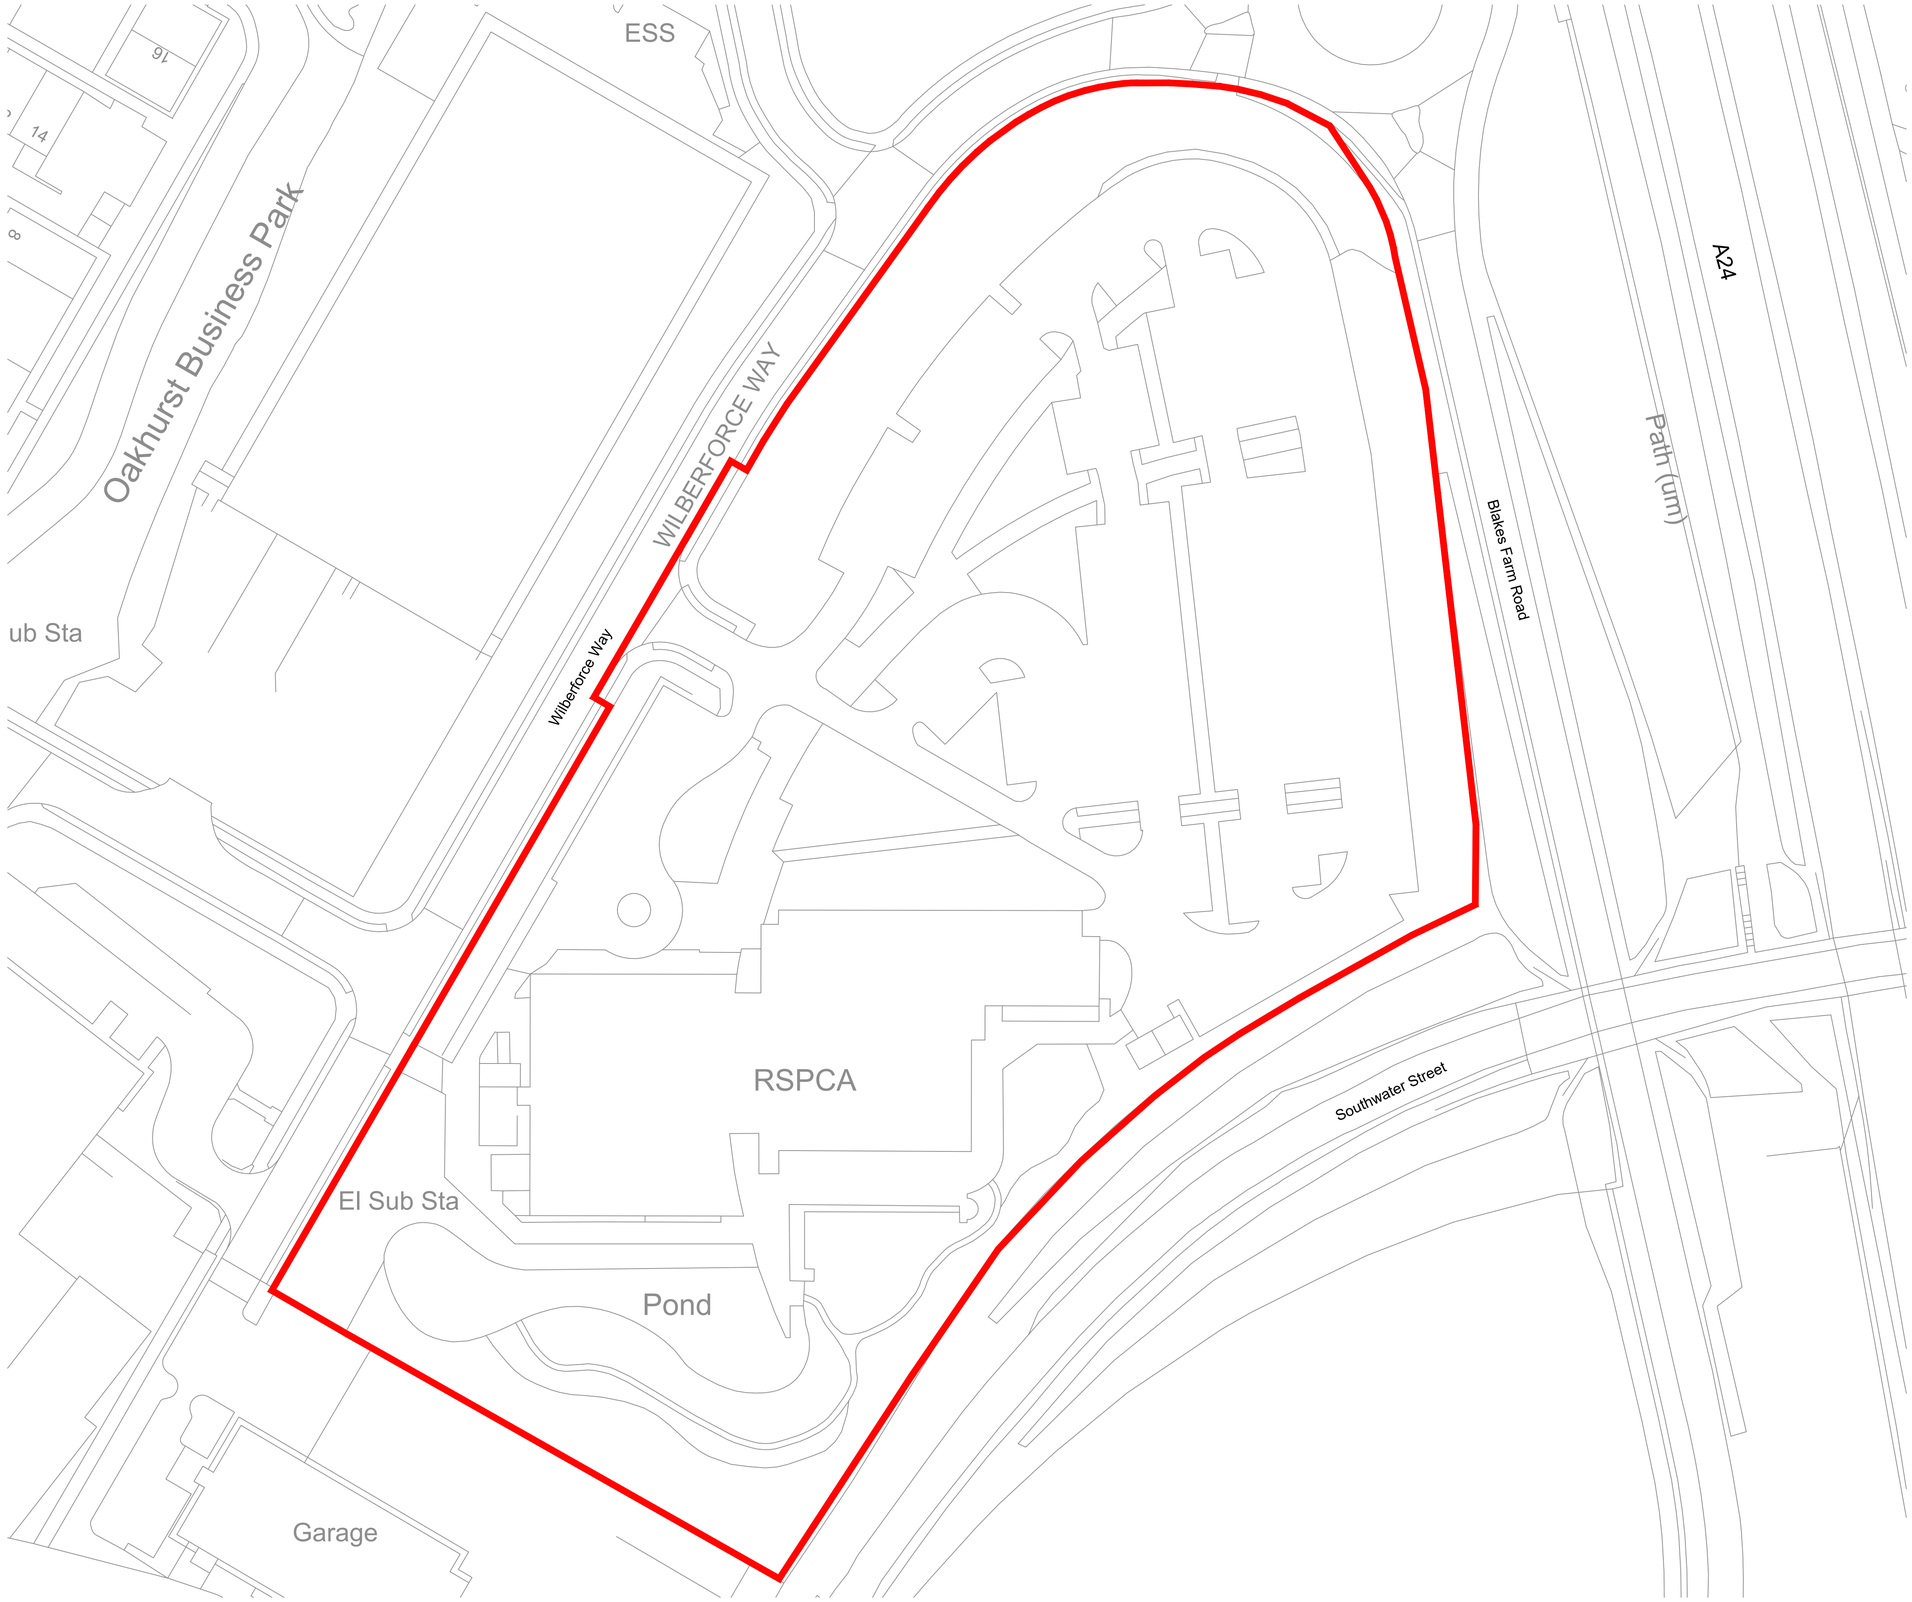

- Dimensions are in millimeters, unless stated otherwise.
- Scaling of this drawing is not recommended.
- It is the recipients responsibility to print this document to the correct scale.
- All relevant drawings and specifications should be read in conjunction with this drawing.

Key:

Planning Boundary
2.54 Ha / 6.30 Acres

PLANNING

THIS DRAWING IS TO BE USED FOR THE STATED PURPOSE ONLY AND SHOULD NOT BE USED FOR ANY OTHER

rev	amendments	by	ckd	date

Wilberforce Way, Southwater, Horsham, RH13 9RS

Existing Site Plan

Legal & General

umc architects
Newark Beacon, Cafferata Way, Newark, Nottinghamshire NG24 2TN
o. +44 (0)1636 653027 e. info@umcarchitects.com

RIBA PoW Stage:	3 - Spatial Coordination
Document Suitability:	S2
Drawn / Checked:	HJ / LF
Date:	10.08.2022
Scale:	1:500 A1
UMC Project Number:	21649

Document Reference:	Drawing no:	Revision:
21649 - UMC - SI01 - SI - D - A	0202	P03