NOTES

- DO NOT SCALE OFF THIS DRAWING EXCEPT FOR PLANNING PURPOSES
- CHECK ALL DIMENSIONS ON SITE BEFORE ANY WORK IS COMMENCED
- ALL GOODS MATERIALS AND WORKMANSHIP MUST CONFORM WITH CURRENT BUILDING REGULATIONS, BRITISH STANDARDS AND CODES OF PRACTICE
- COPYRIGHT OF THIS DRAWING IS RETAINED BY THE ARCHITECT AND IT MUST NOT BE REPRODUCED WITHOUT WRITTEN CONSENT

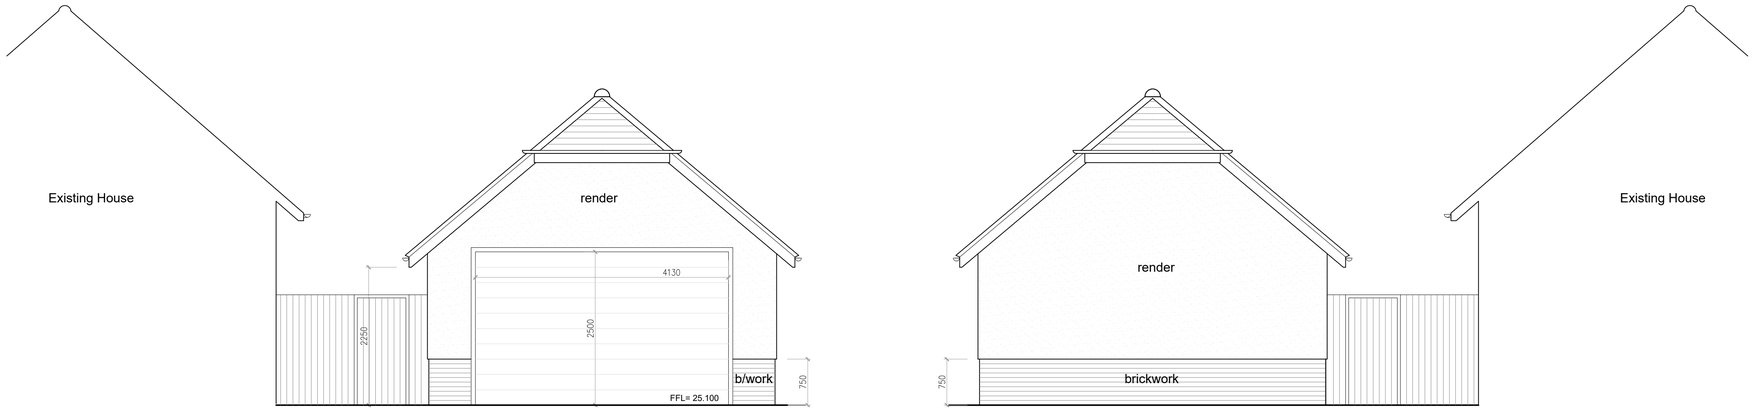

NORTH ELEVATION

SOUTH ELEVATION

EXTERNAL MATERIALS SCHEDULE

Walls -
Plinth - In face brickwork to match the main house with render above to match the main house
Roof tiles -
Covered in plain roof tiles to match the main house
Doors / window -
Garage doors to be metal with privacy door and window colour to match main house windows
Eaves -
Open eaves stained to match the main house
Rain water goods/ gutters -
Black upvc to match the main house

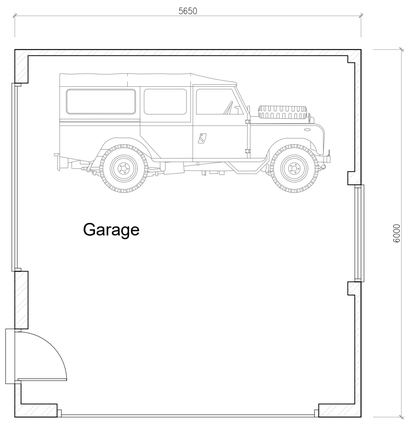

PLAN

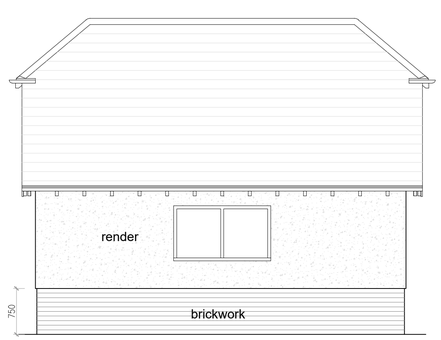

WEST ELEVATION

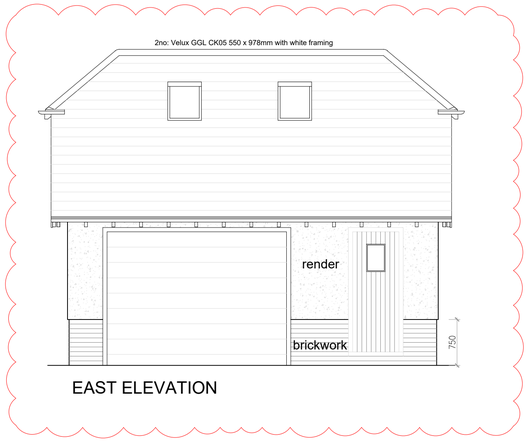

EAST ELEVATION

Scale Bar 1:50

REV	DATE	BY	AMENDMENT
B	02.05.25	GW	Rooflights added to East Elevation
A	29.08.24	jb	Garage redesign

folkes architects
The Old Forge
6 Church Street
Storrington
West Sussex
RH20 4LA
t. 01903 868629
info@folkesarchitects.co.uk

CLIENT
Richard and Arati de Watts

JOB TITLE
St. Rita Lodge
Nyetimber Copse
West Chiltington
West Sussex
RH20 2NE

DRAWING TITLE
Proposed Elevations and Plan

DRAWING STATUS
Planning
NOT FOR CONSTRUCTION USE UNLESS STATED AS 'CONSTRUCTION'

DATE	SCALE	DRAWN BY	CHECKED BY
Aug 2024	1:50@A1	GW	EC

JOB NO.	DRAWING NO.	REVISION
23008	2.02	B