
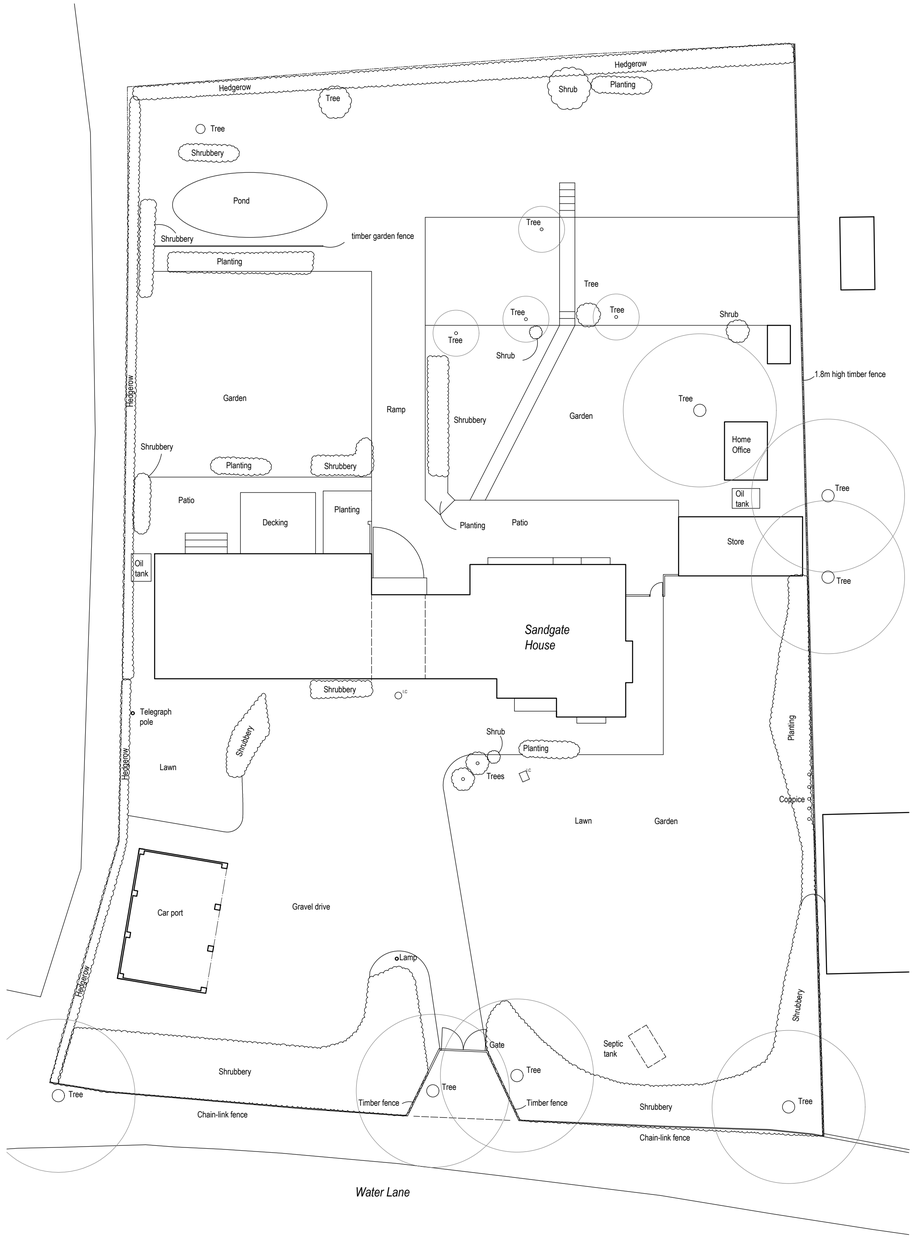


Existing Landscape Plan

@ 1:200

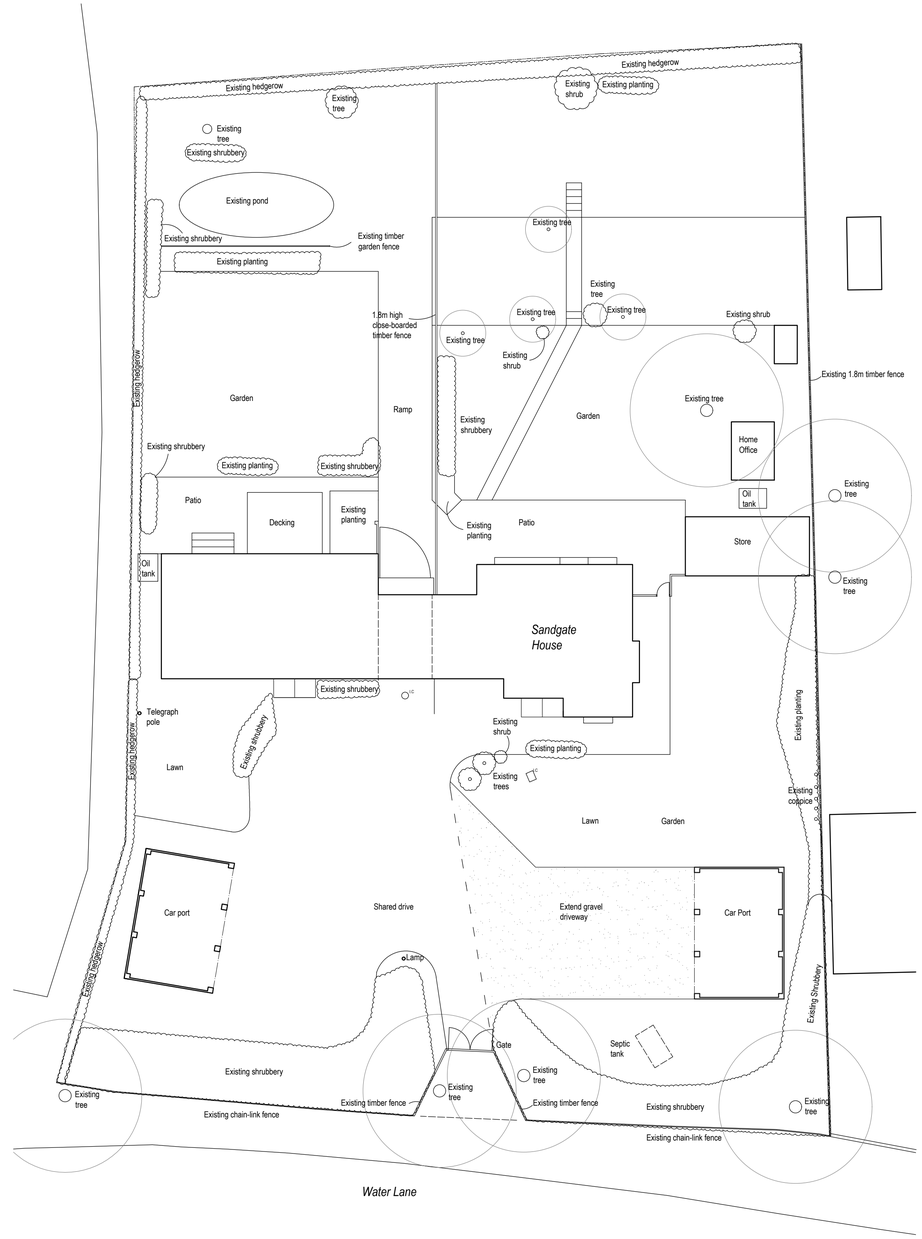

Proposed Landscape Plan

@ 1:200

N

0 2 4 6m 10m

Scale 1:200

Rev	Description	Date

Job Reference
House Subdivision
Sandgate House, Water Lane
Storrington, RH20 3LY

Client
Mr & Mrs Dunn

Drawing Title
Existing & Proposed Landscape Plans

Drawing No
ADC 1538/10

Rev

Date	Scale	Dwg Size	Plot Style	Drawn	Checked
08/10/24	1:200	A1	ADCgreyscale	CW	AD

All dimensions to be checked on site and do not scale from this drawing. This drawing should be approved by Local Authority Building Control or other appropriate checking authority prior to commencement of work. This drawing should not be reproduced without the prior consent of the author.

ADC Alistair Dodd Consulting
Architectural Services
Citibase Brighton, 95 Ditchling Road
Brighton . East Sussex . BN1 4ST
Tel: 01273 558330
Email: info@adcbrighton.co.uk
www.adcbrighton.com