DAKA | DESIGN
info@dakadesign.co.uk

NOTES:

All work is to be carried out to the latest current British Standards Codes of Practice and recognised working practices.

All work and materials should comply with Health and Safety legislation.

All dimensions are in millimetres unless where explicitly shown otherwise.

All structural elements to be designed and/or approved by Structural Engineer.

The contractor should check and certify all dimensions as work proceeds and notify the agent of any discrepancies.

Do not scale off the drawings, if in doubt ask.

Daka Design will not be liable for any work undertaken prior to Full Planning Consent and/ or Building Regulations Approval

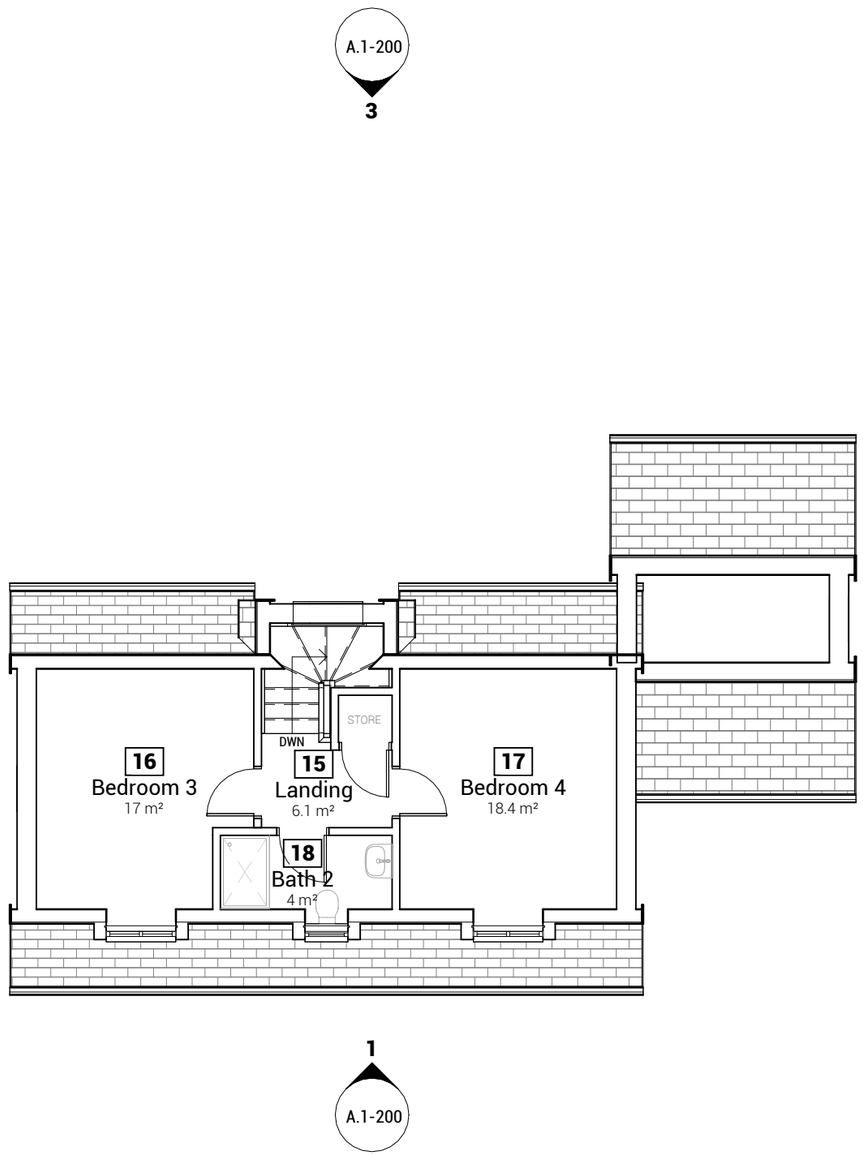

1 EXISTING - EX - SF LEVEL

REF: A.1-101 // SCALE: 1 : 100 (A3)

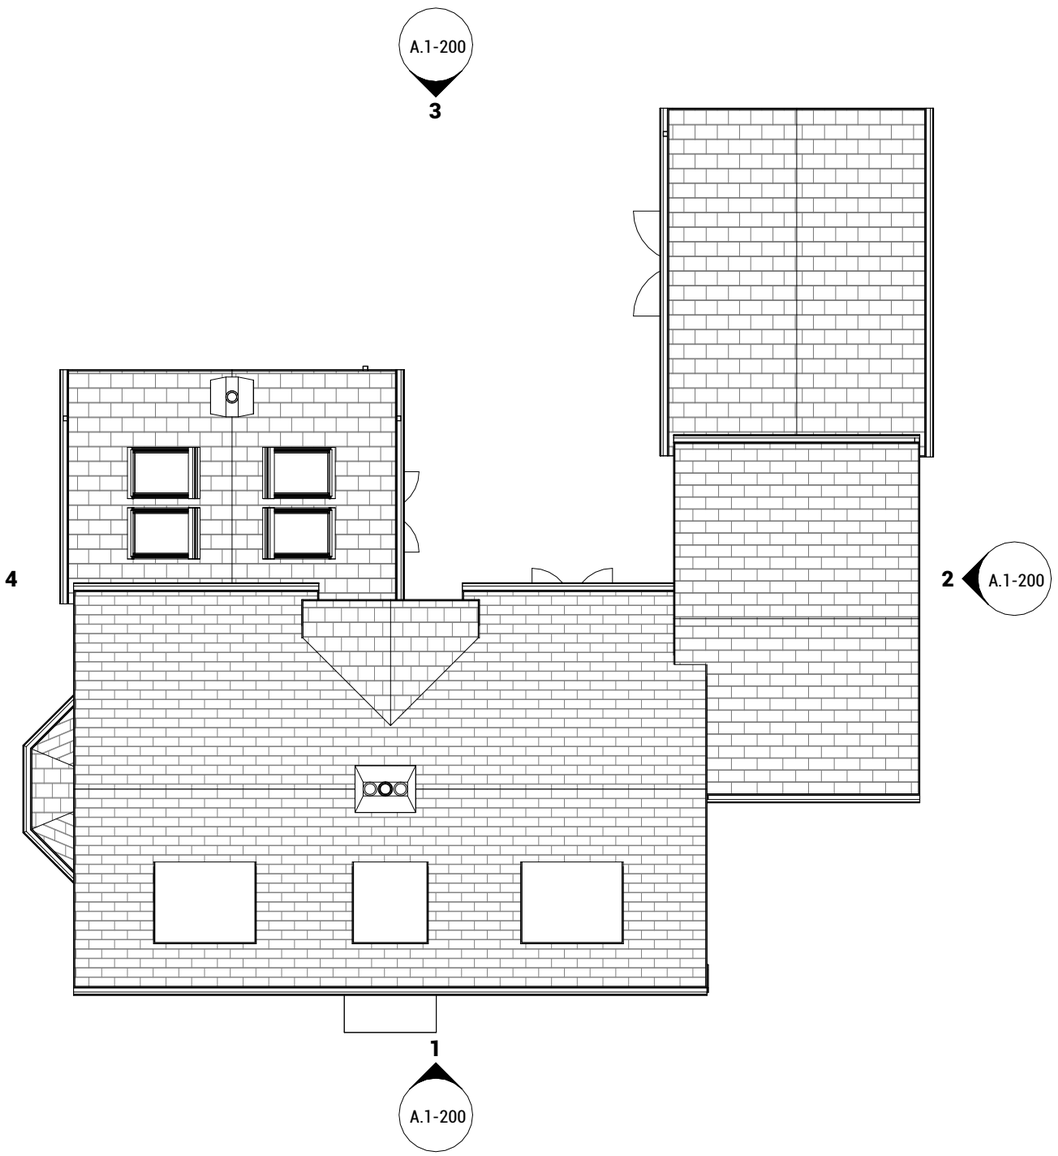

2 EXISTING - ROOF PLAN

REF: A.1-101 // SCALE: 1 : 100 (A3)

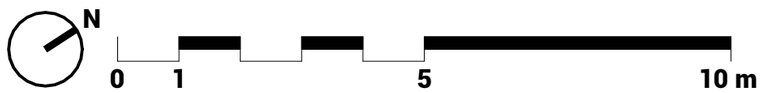

ADDRESS:

36 HEYDON WAY, HORSHAM, WEST SUSSEX, RH12 3GN

CLIENT: M & R RACITI

REVISIONS:

No.	Date	Desc
00		

DRAWING TITLE:

EXISTING SF & ROOF PLAN

SCALE AT A3:	STATUS:
1 : 100	S4: SFA
DRAWN BY:	DATE:
CD	12.08.26

DRAWING#: RH03-DD-ZZ-ZZ-DR-

SHEET:	REV:
A.1-101	00