


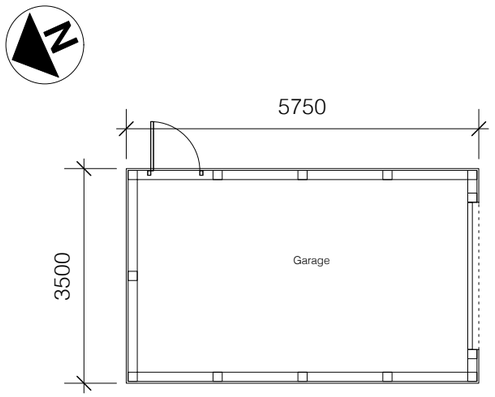


# PROPOSED FLOOR PLANS & ELEVATIONS FOR GARAGE

0 0.5 1.0 2.0 3.0 4.0 5.0 M

Sheet No. D 0425/748/08

Scales Page Size A3:
1:100

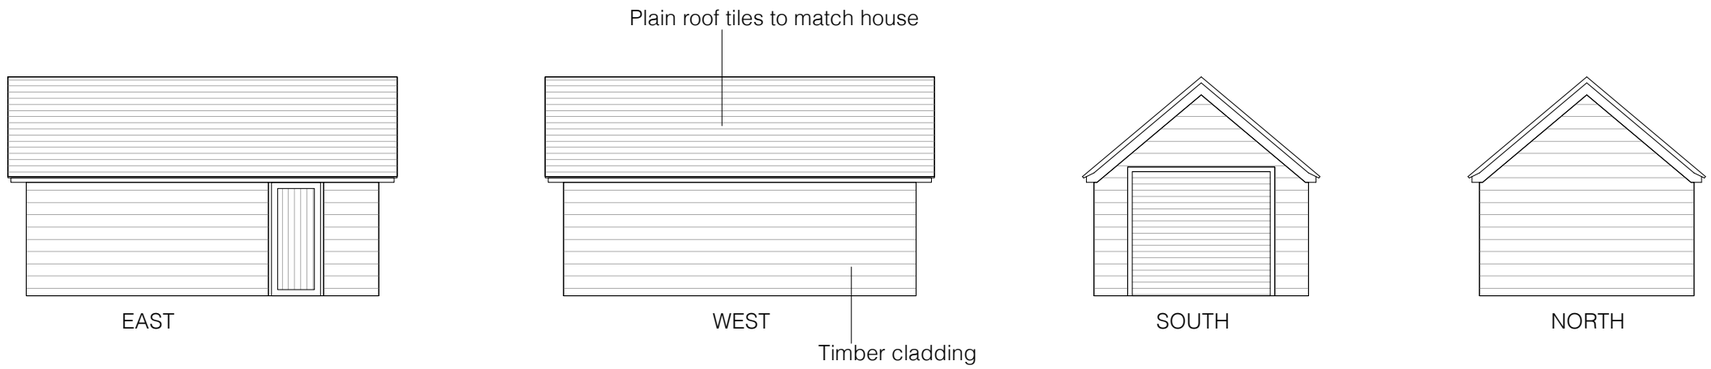Notes:

Planning design only
Not to be used for Construction

Project Name:
New Dwelling

Date: 24/04/2025

Client:
Holmes

Site Address:
Garden Plot to Fennels
Stane Street
Adversane
RH14 9JJ

PB PROPERTIES
the design to build on

Paul Maggs MCIAT

Hazelwood, Harbolets Road,
West Chltington RH20 2LG

Tel: 01798 813298

paul@pbproperties.co.uk
www.pbproperties.co.uk

Drawings produced using Vectorworks CAD. Only written dimensions to be respected. Copyright protected to PB Properties

CIAT
CHARTERED PRACTICE