Block Plan (Scale 1:500)



Site Location Plan (Scale 1:2500)

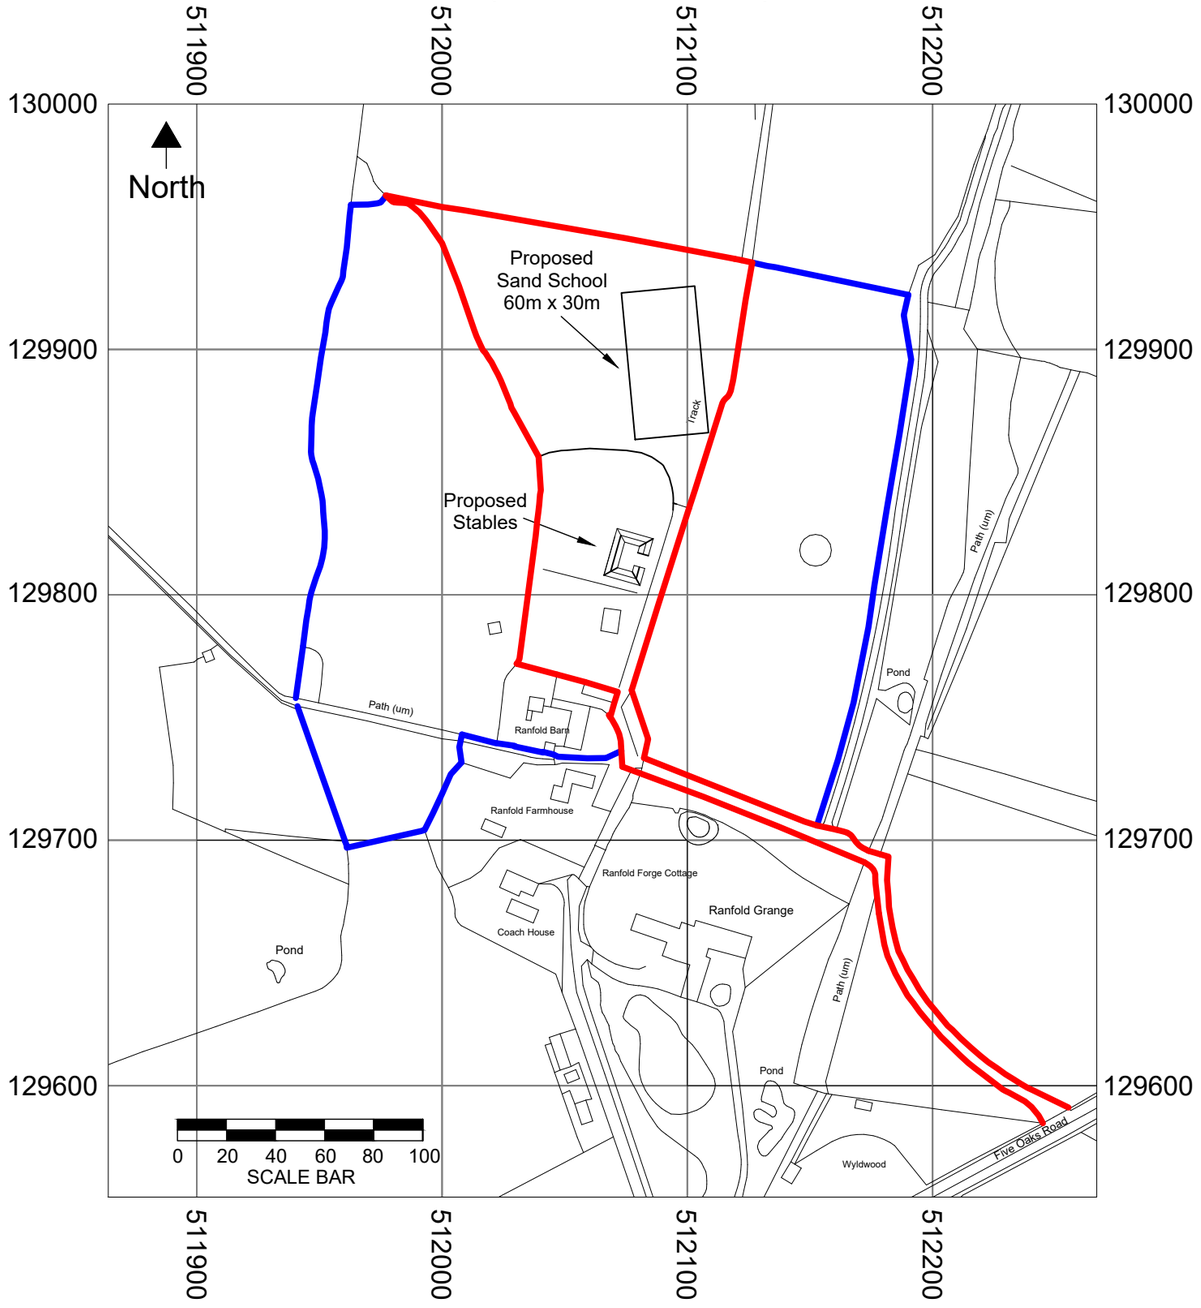

© Crown copyright and database rights
2025 Ordnance Survey AC0000808122

PROPOSED STABLES & ANCILLARY BUILDINGS @ RANFOLD BARN, FIVE OAKS ROAD, SLINFOLD, WEST SUSSEX, RH13 0RL

CLIENT:	LIZ PELLETT
DATE:	MAY 2025
REV NO. 2	SCALE: AS STATED - A3
DRAWING NO.	PELLETT, L MAY-25 (2)
DRAWN BY:	KIM JACKMAN

PRIME STABLES LTD
HAND CRAFTED TIMBER BUILDINGS

PALLINGHURST FARM, KNOWLE LANE,
RUDGWICK, WEST SUSSEX, RH12 3BQ
TEL: 01403 823836 FAX: 01403 823595

Website: www.primestables.co.uk
E-mail: info@primestables.co.uk