
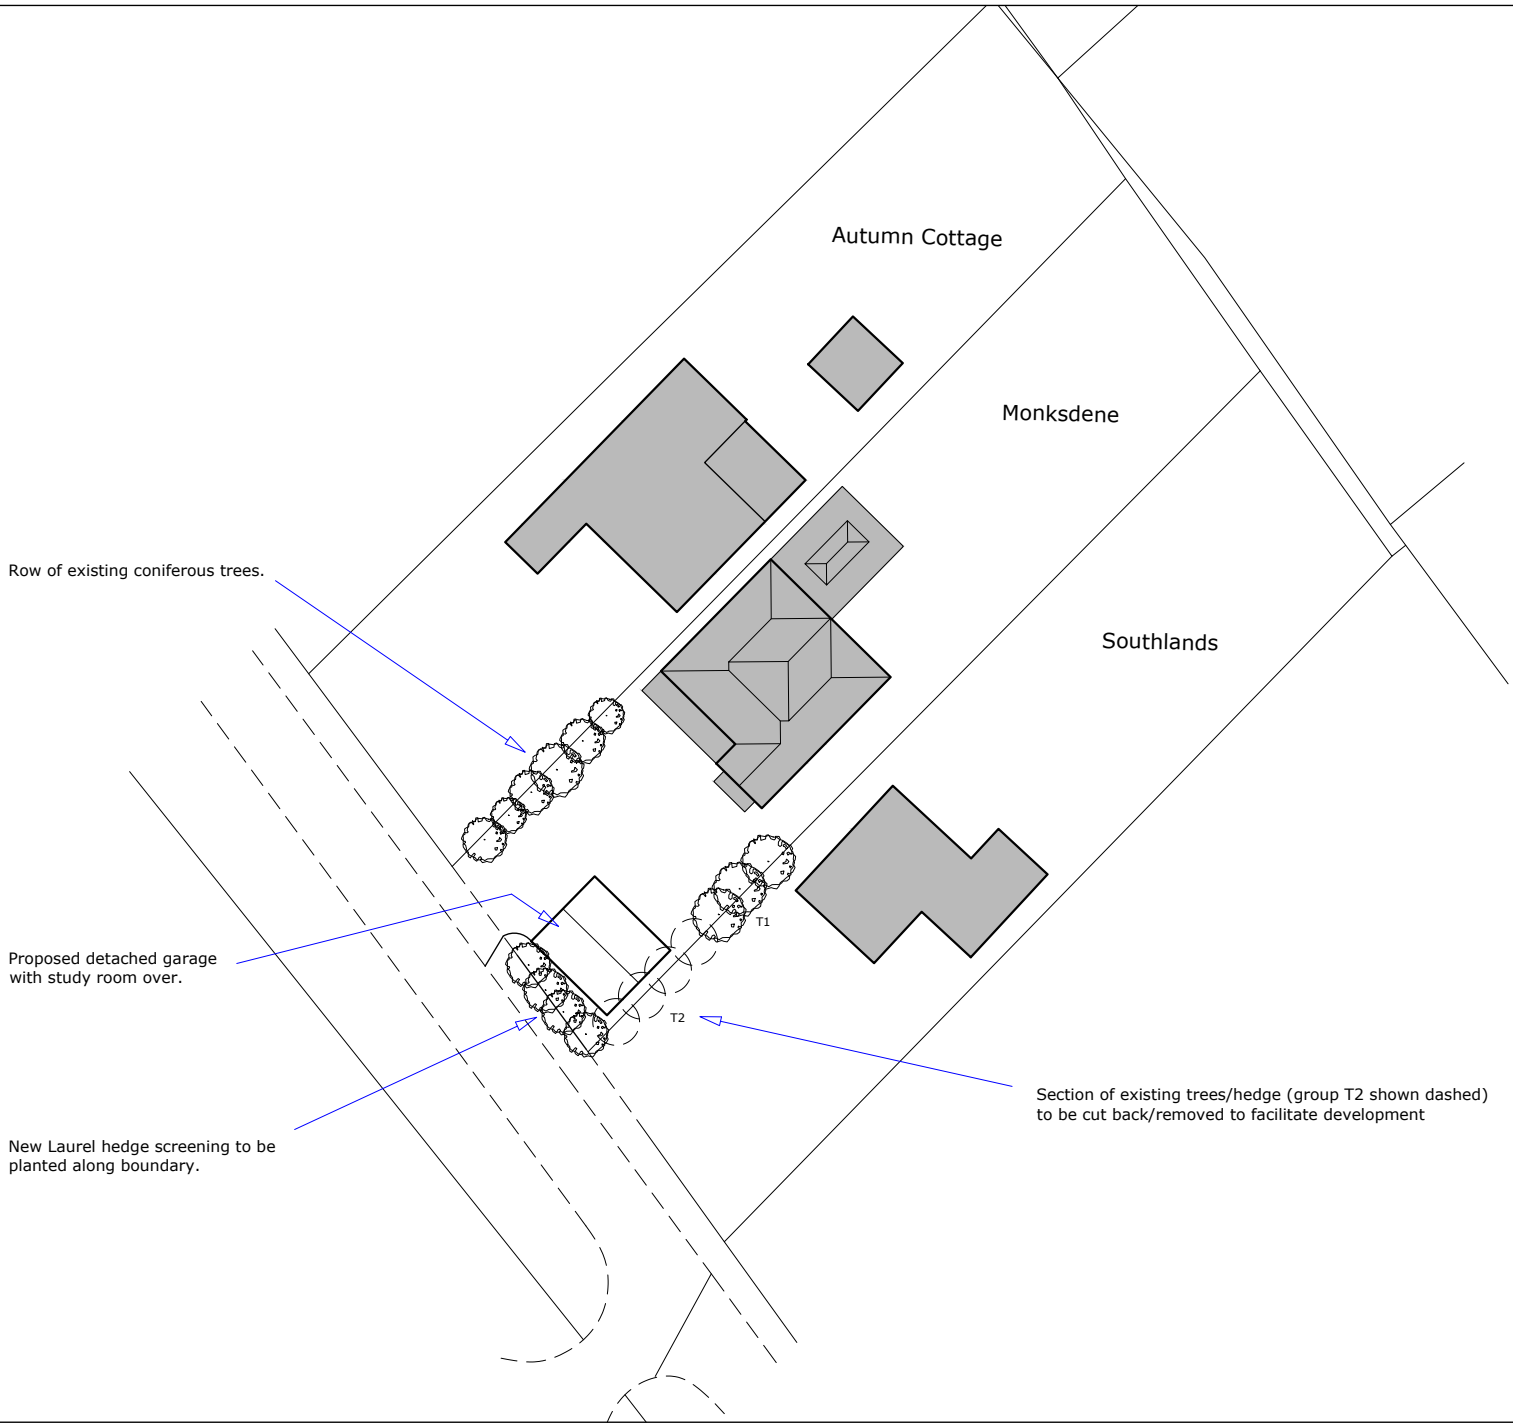


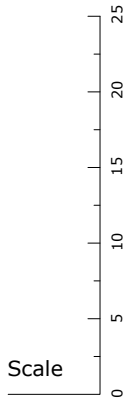

Do not scale from drawing except for planning purposes.

All dimension are in millimetres.

No work is to extend over adjoining properties without express permission.

All designs are subject to a structural feasibility analysis.

Proposed detached double garage with study room over.

Block plan

Monksdene
Farthings Hill
Horsham
West Sussex
RH12 1TS

Plan No: PL/MD/09
Scale: 1:500

Drawing size: A4

dkplanning & design
07769 952066
01403 241466
concept design
planning applications
building regulations