
1 Oakwood Cottages, Hooklands Lane, RH13 8PY

Location plan drg. WS/OFC/01

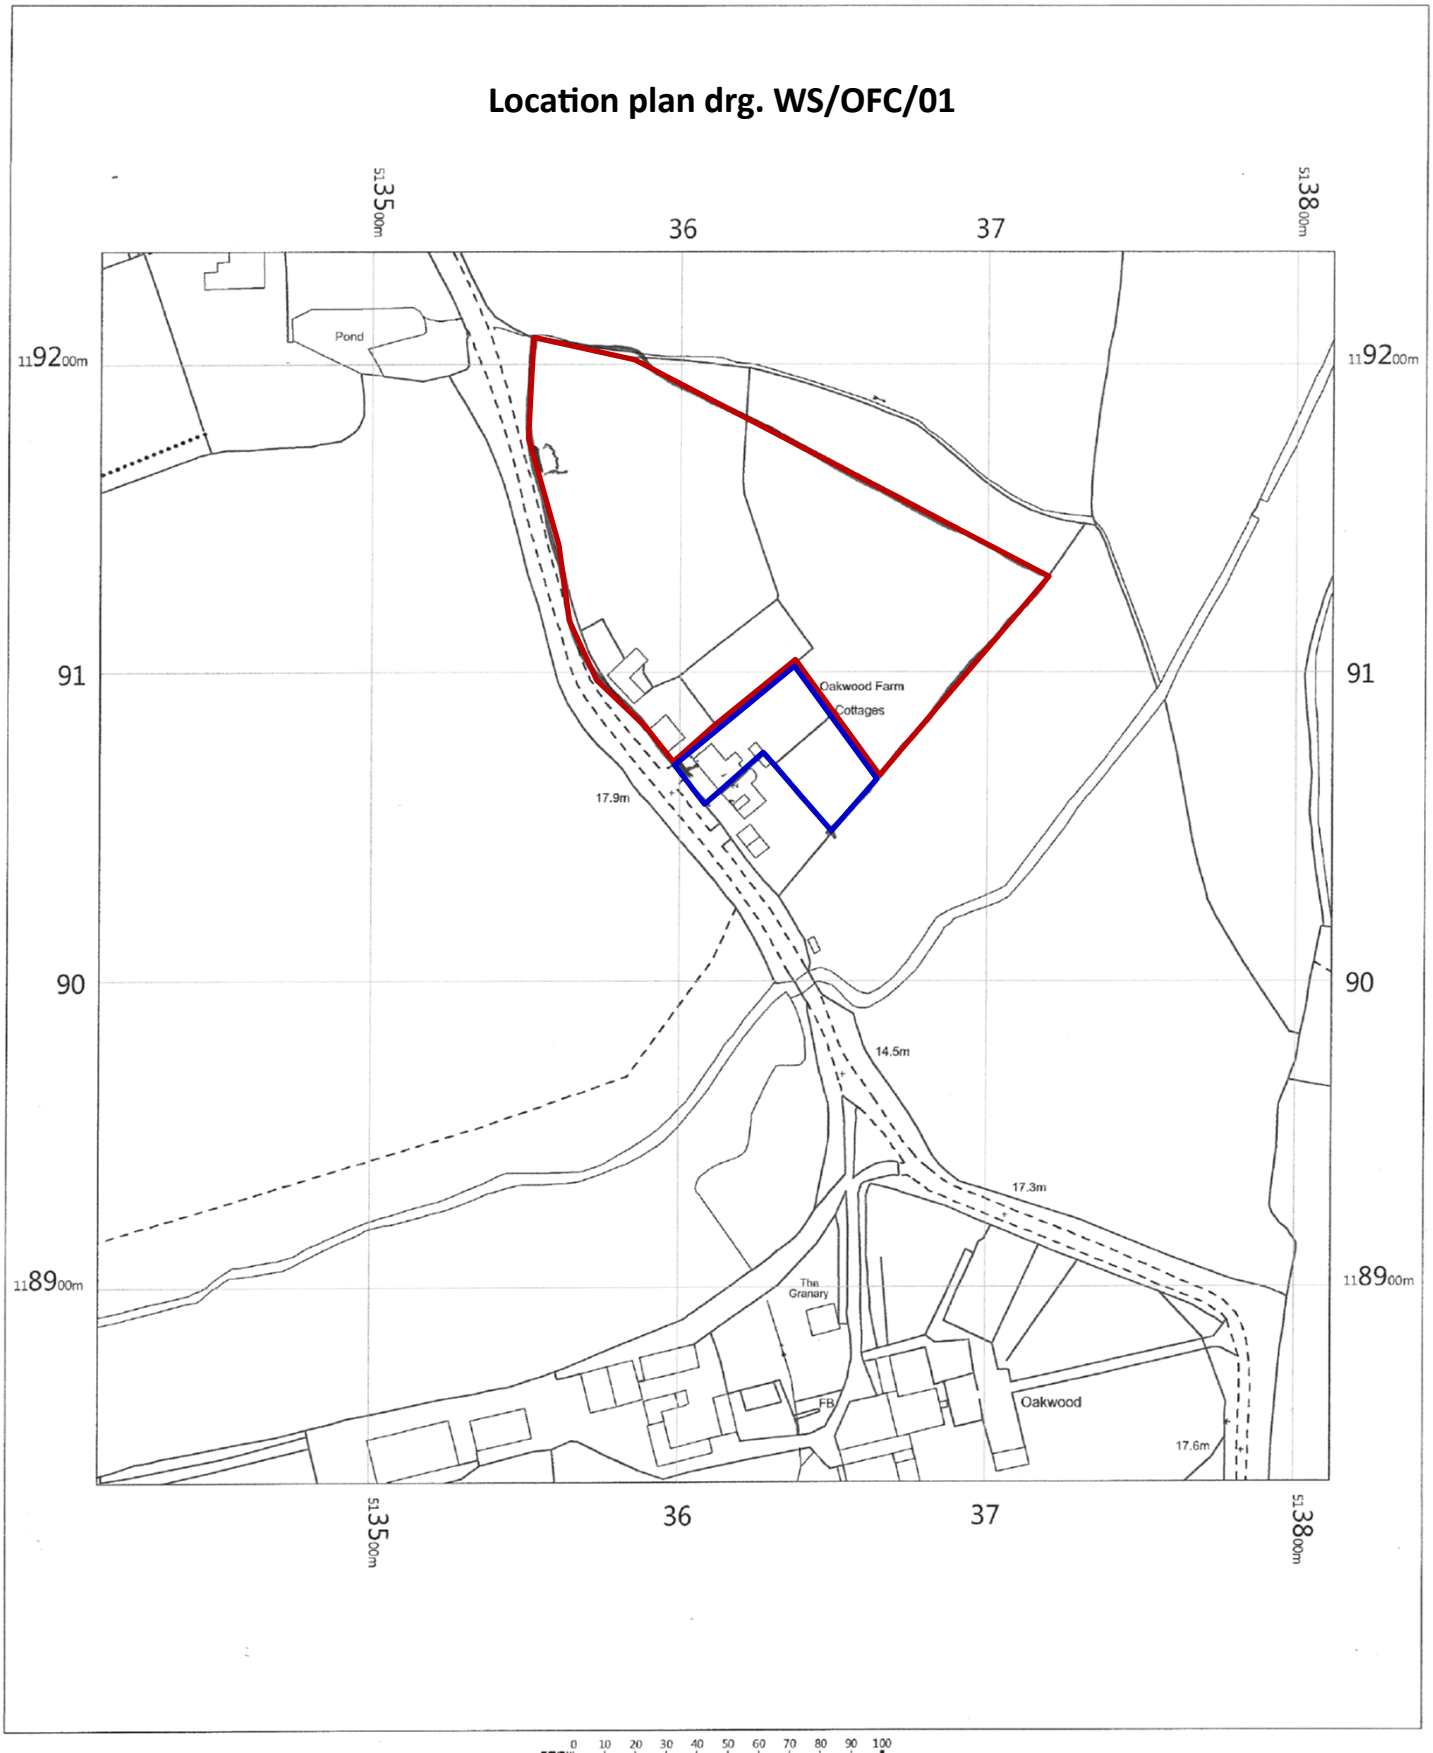

1 Oakwood Cottages
Hooklands Lane,
Horsham,
Shipley,
West Sussex
RH13 8PY

OS MasterMap 1250/2500/10000 scale
Thursday, March 5, 2020, ID: MPMBW-00865551
www.blackwellmapping.co.uk

1:2500 scale print at A4, Centre: 513612 E, 119037 N

©Crown Copyright Ordnance Survey. Licence no. 100041041

N

BLACKWELL'S
MAPPING SERVICES
PERSONAL & PROFESSIONAL MAPPING
www.blackwellmapping.co.uk
TEL: 0800 151 2612
maps@blackwell.co.uk