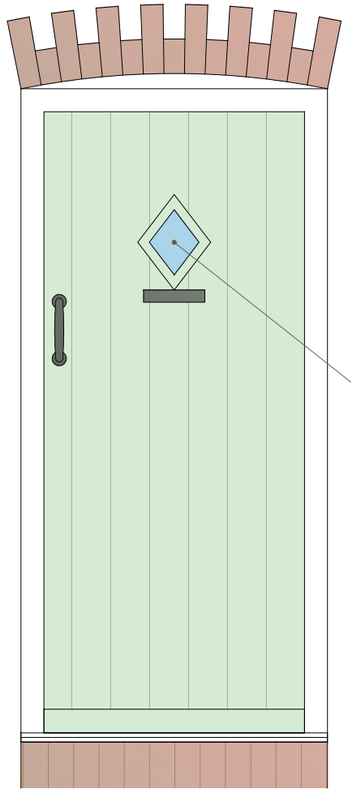

Timber door:

- Glass Bullion / Bullseye Glass - hand-made
- Double glazing
- Casement opening, ledged construction
- Painted with F&B No.19 Lichen



Front and rear door detail - Elevation

1:20

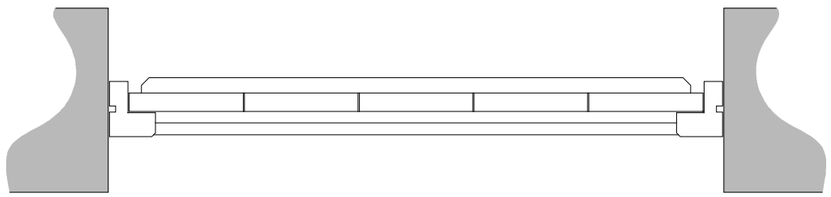

Front and rear door detail - Plan

1:10

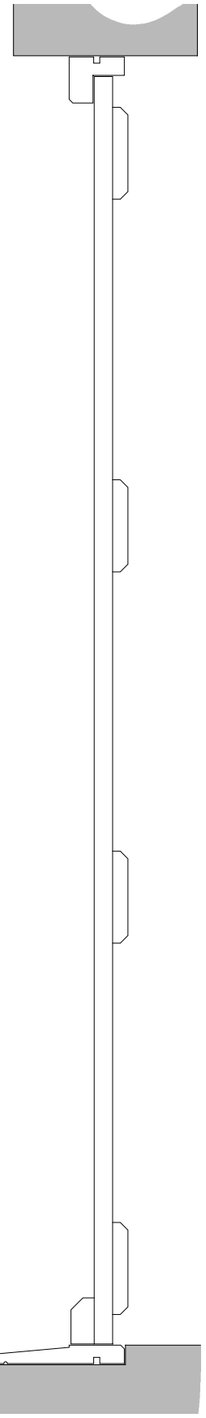

Front and rear door detail - Section

1:10

MANORWOOD
building on tradition

Suite 114
26 The Hornet
Chichester
West Sussex
PO19 7BB

tel: 01243 201 102
email: enquiries@manorwood.co.uk
web: www.manorwood.co.uk

This drawing is the copyright of Manorwood Construction Ltd.

Do not scale from this drawing.

Exemptions to copyright and scaling apply for Local Authority planning purposes only.

All dimensions must be checked on site prior to commencement of works.

Address

6 Margaret Cottages, Station Road, Cowfold

Drawing

Proposed Plans:

Proposed front and rear doors

Scale @ A3

As displayed

Drawn:	Issued:
21.06.2024	21.06.2024
Drawn By	Checked By
VM	BK

Job No.

2110MA_R0

Drawing No.

2110MA_R0_205

Revisions:

R.0

Status

FOR COMMENT

Key plan (Ground floor):

