


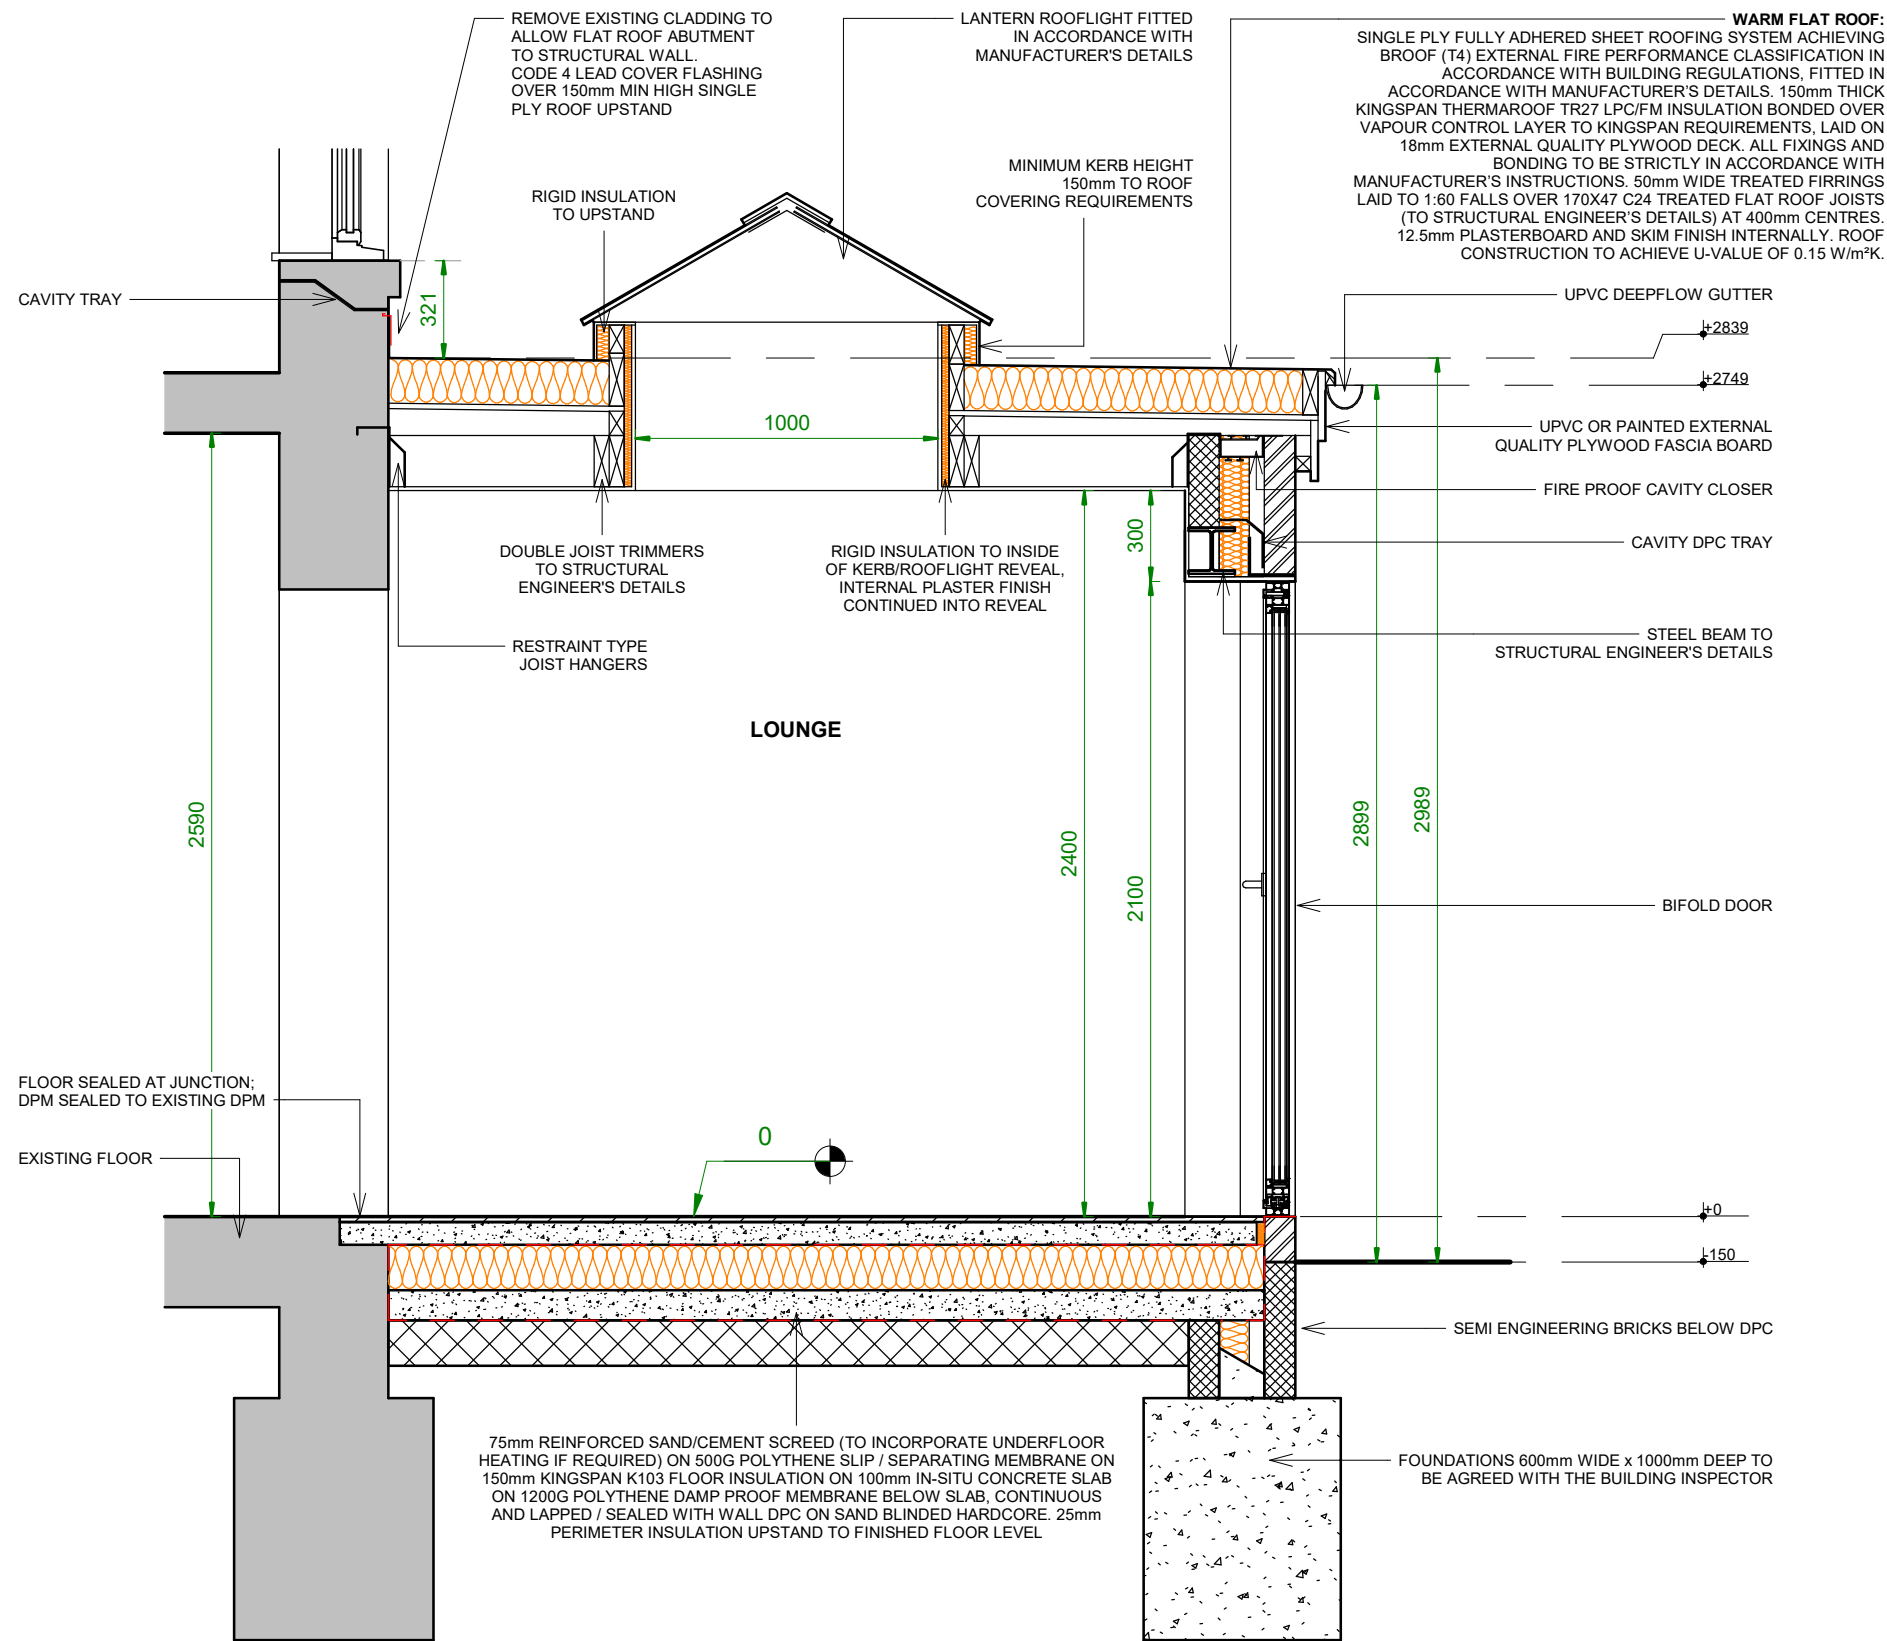

SECTION



ALL DIMS IN MILLIMETERS UNLESS NOTED OTHERWISE
DO NOT SCALE EXCEPT FOR PLANNING PURPOSES
IF IN DOUBT - ASK

THIS DRAWING IS CONFIDENTIAL AND IS THE PROPERTY OF
KEENAN PROJECT DESIGNS LTD
© COPYRIGHT

KEENAN
PROJECT
DESIGNS

KEENAN PROJECT DESIGNS

08002335787
INFO@KEENANPROJECTDESIGNS.COM
WWW.KEENANPROJECTDESIGN.COM

CLIENT:
Misha Pellova

ADDRESS:
18 King Edward Rd, Christs Hospital, Horsham RH13 0ND

DATE:
27/04/2026

PROJECT LEAD:
George Cristea

DRAWN BY:
Richard Obioma

DRAWING NO:
3561-7

SCALE:
1:25@A3

REV:
B