Scale Bar (1:50)
0m 5m

Scale Bar (1:100)
0m 5m 10m

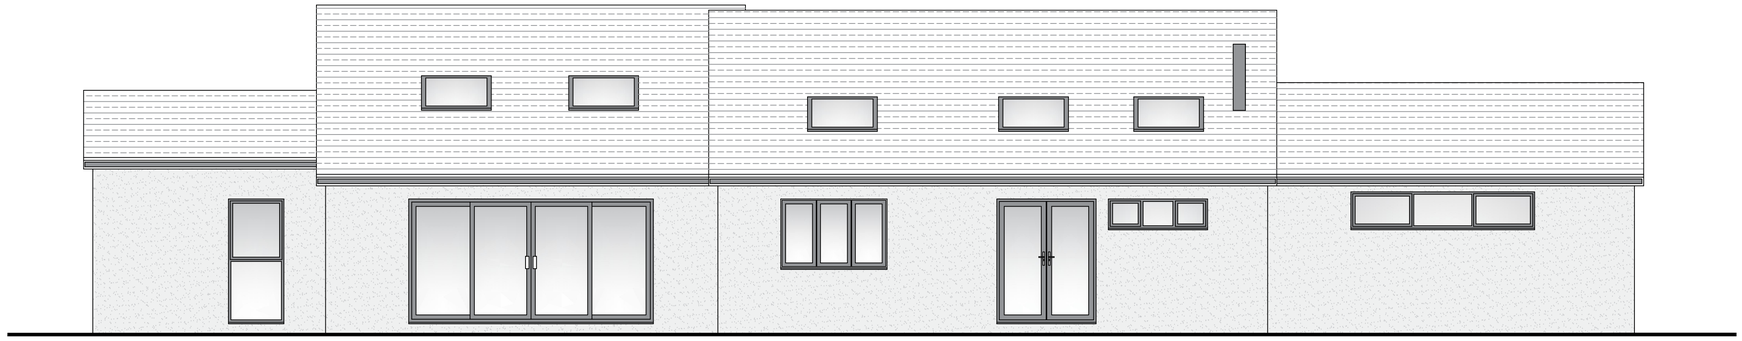

Proposed Side Elevation (Scale 1:50)

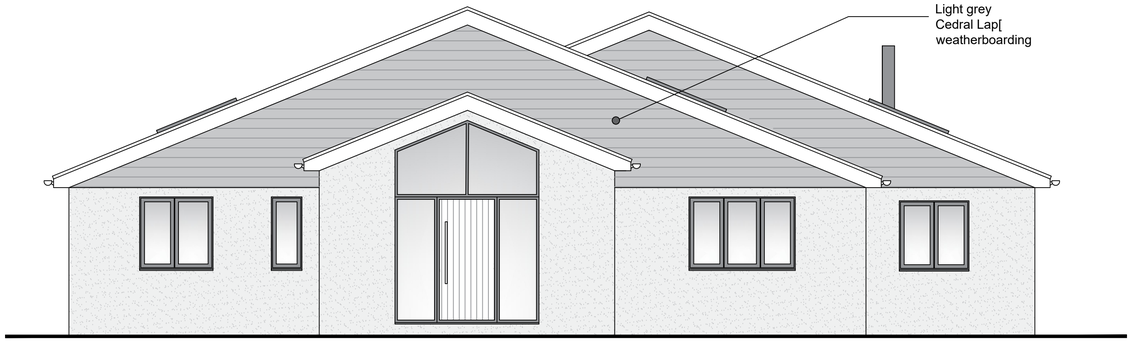

Proposed Front Elevation (Scale 1:50)

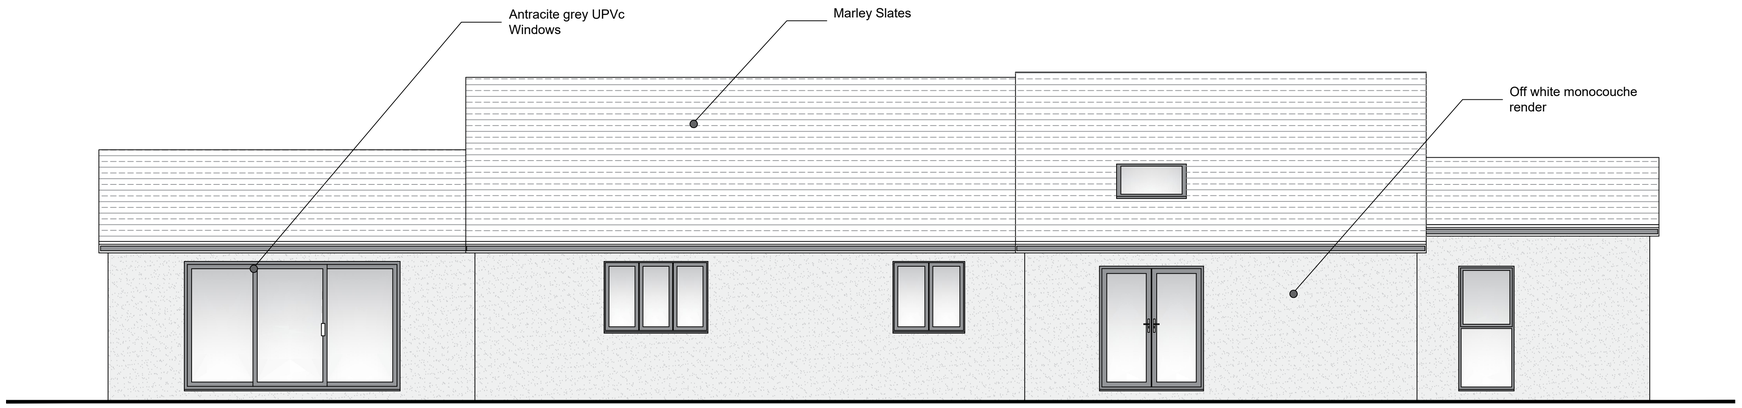

Proposed Side Elevation (Scale 1:50)

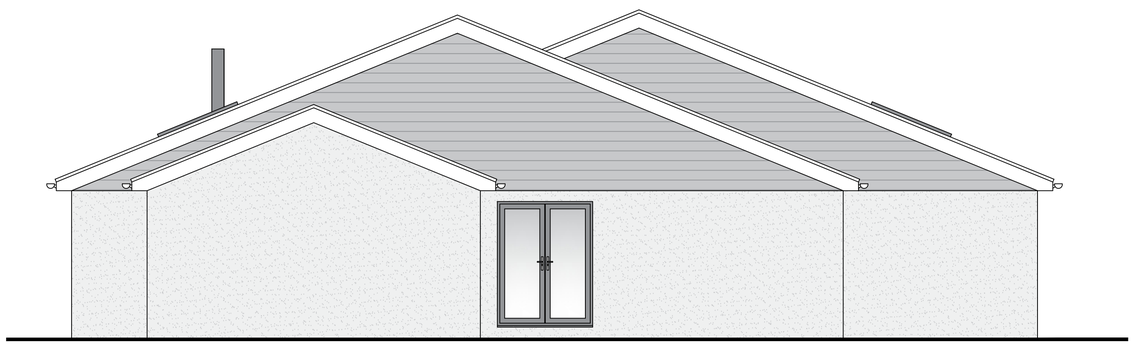

Proposed Rear Elevation (Scale 1:50)

A	March 2026	Title block amended

revisions

DOWNSVIEW
ASSOCIATES
Chartered Surveyors

Little Acorns, Hampers Lane, Storrington,
West Sussex, RH20 3HZ
Tel 01903 742387 Mob 7525 844955
Email mail@downsview-surveyors.co.uk

RICS

address
Park Farm Bungalow
Sedgwick Park
Horsham
West Sussex
RH13 6QQ

project
Erection of a single and a two storey side extensions
Variation to approved application DC/19/0166

title
Proposed Elevations

scale	date	revision
As noted @ A1	November 2025	A

drawing number
2025.484.01