Scale Bar (1:50)

0m 5m

Scale Bar (1:100)

0m 5m 10m

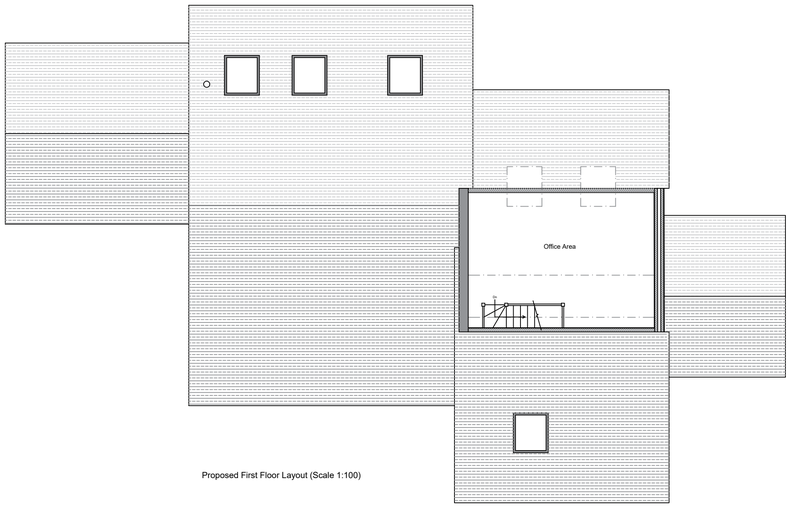

Proposed First Floor Layout (Scale 1:100)

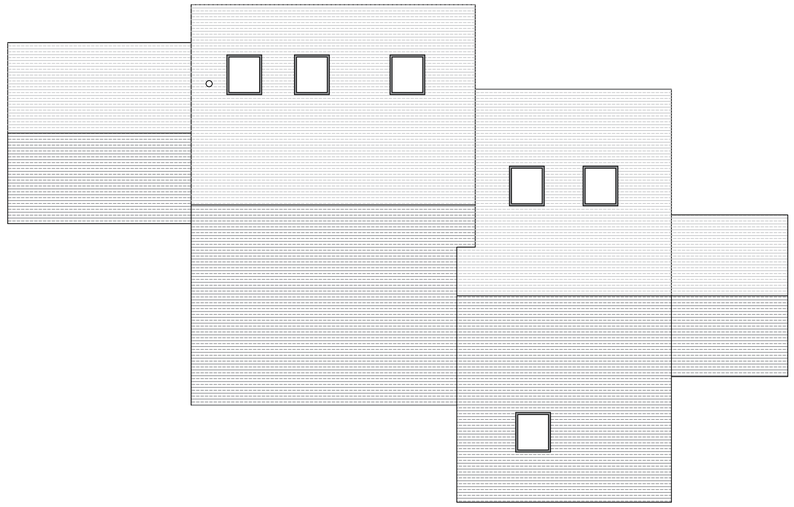

Proposed Roof Plan (Scale 1:100)



Proposed Ground Floor Layout (Scale 1:50)

A	March 2026	First floor included and title block amended

revisions

DOWNSVIEW ASSOCIATES
Chartered Surveyors

Little Acorns, Hampers Lane, Storrington, West Sussex, RH20 3HZ
Tel 01903 740387 Mob 7525 844565
Email mail@downsview-surveyors.co.uk

RICS

Address:
Park Farm Bungalow
Sedgwick Park
Horsham
West Sussex
RH13 6QQ

Project:
Erection of a single and a two storey side extension
Variation to approved application DC/19/0166

Title:
Proposed Layouts

Scale:	Date:	Revision:
As noted @ A1	November 2025	A.

Drawing Number:
2025.484.02