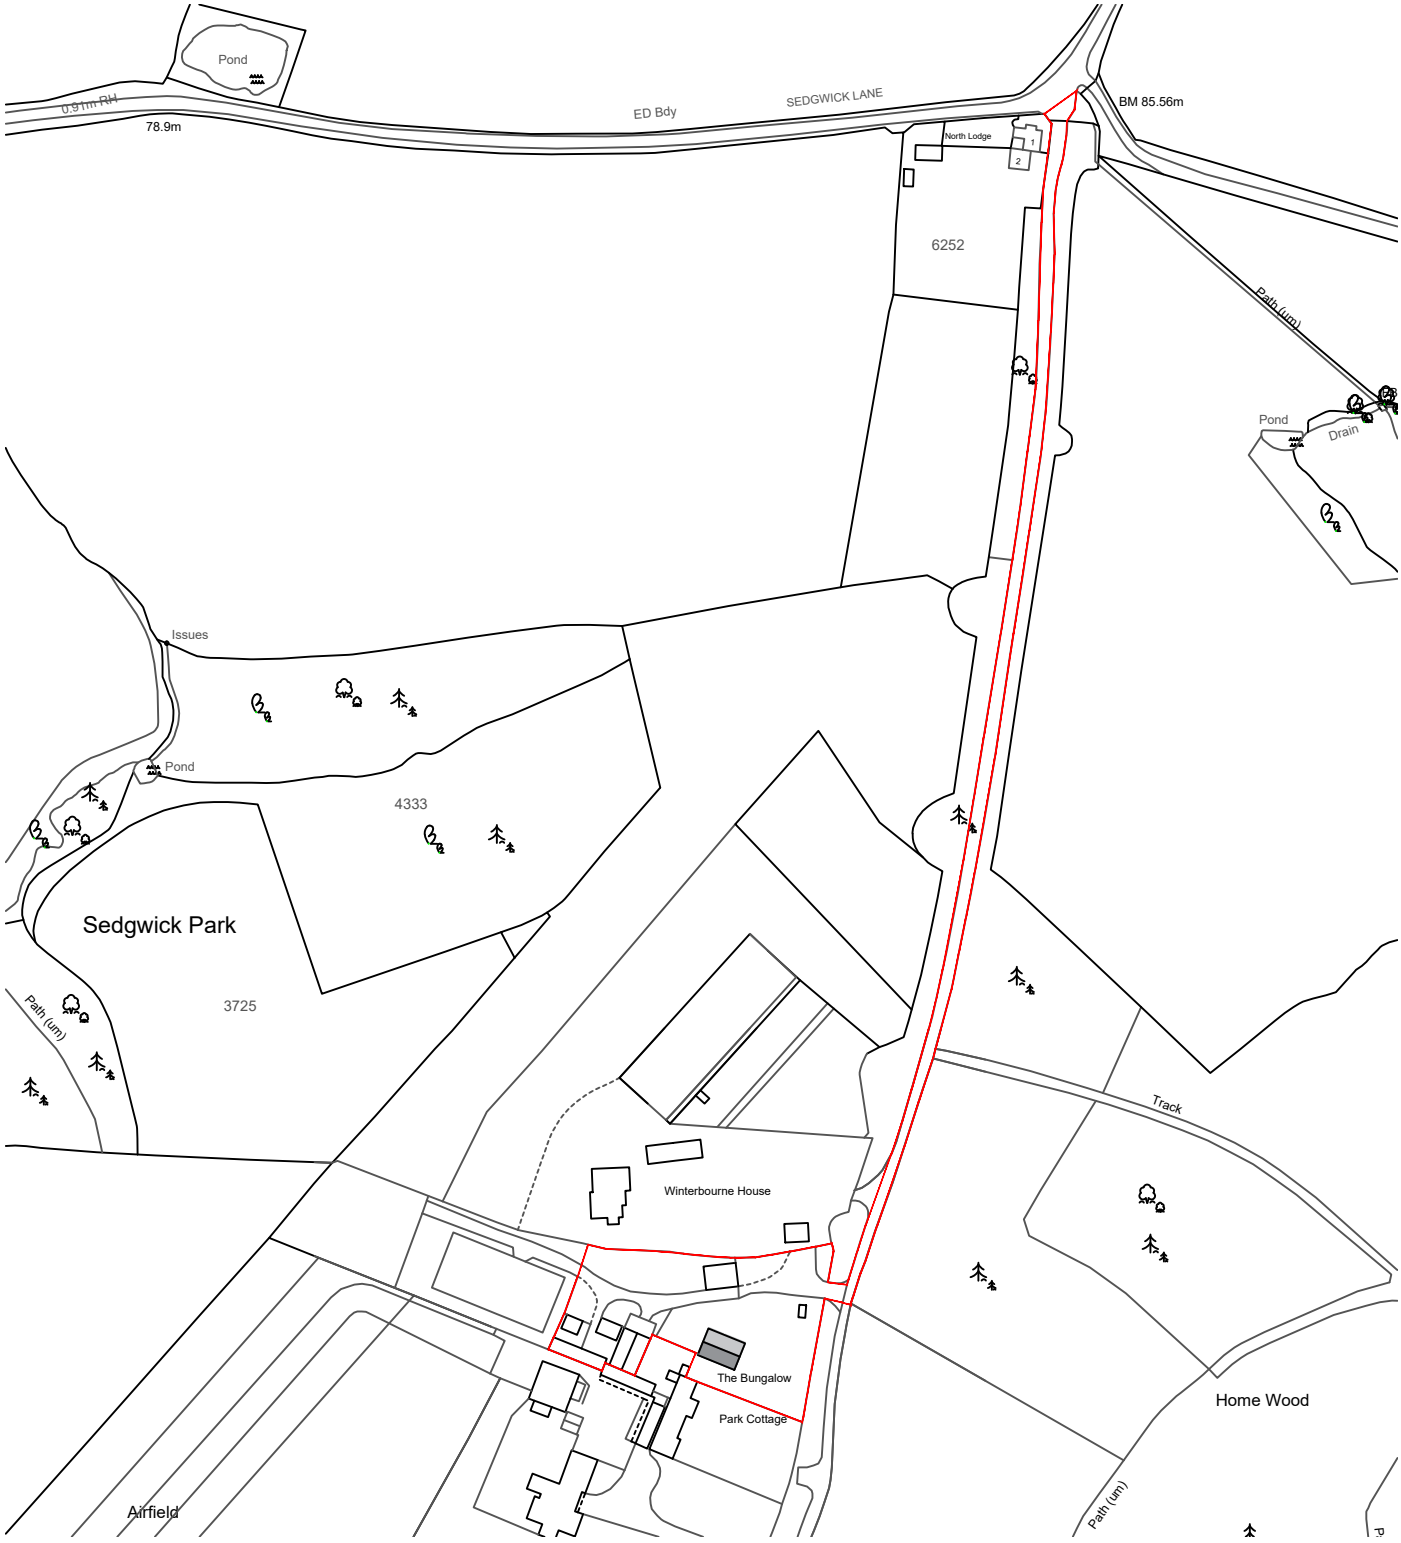

Scale Bar (1:2500)

Revision:	A	March 2026	Title block amended

address
Park Farm Bungalow, Sedgwick Park, Horsham, West Sussex, RH13 6QQ

project
Erection of a single and a two storey side extension
Variation to approved application DC/19/0166

title
Existing Location Plan

scale	date	dwg no.	revision
1:2500 on A4	November 2025	2025.484.03	A

DOWNSVIEW ASSOCIATES
Chartered Surveyors

Little Acorns
Hampers Lane
Storrington
West Sussex
RH20 3HZ

Tel: 01903 746367
Mob: *07525 844965*

Email:
mail@downsview-surveyors.co.uk

RICS