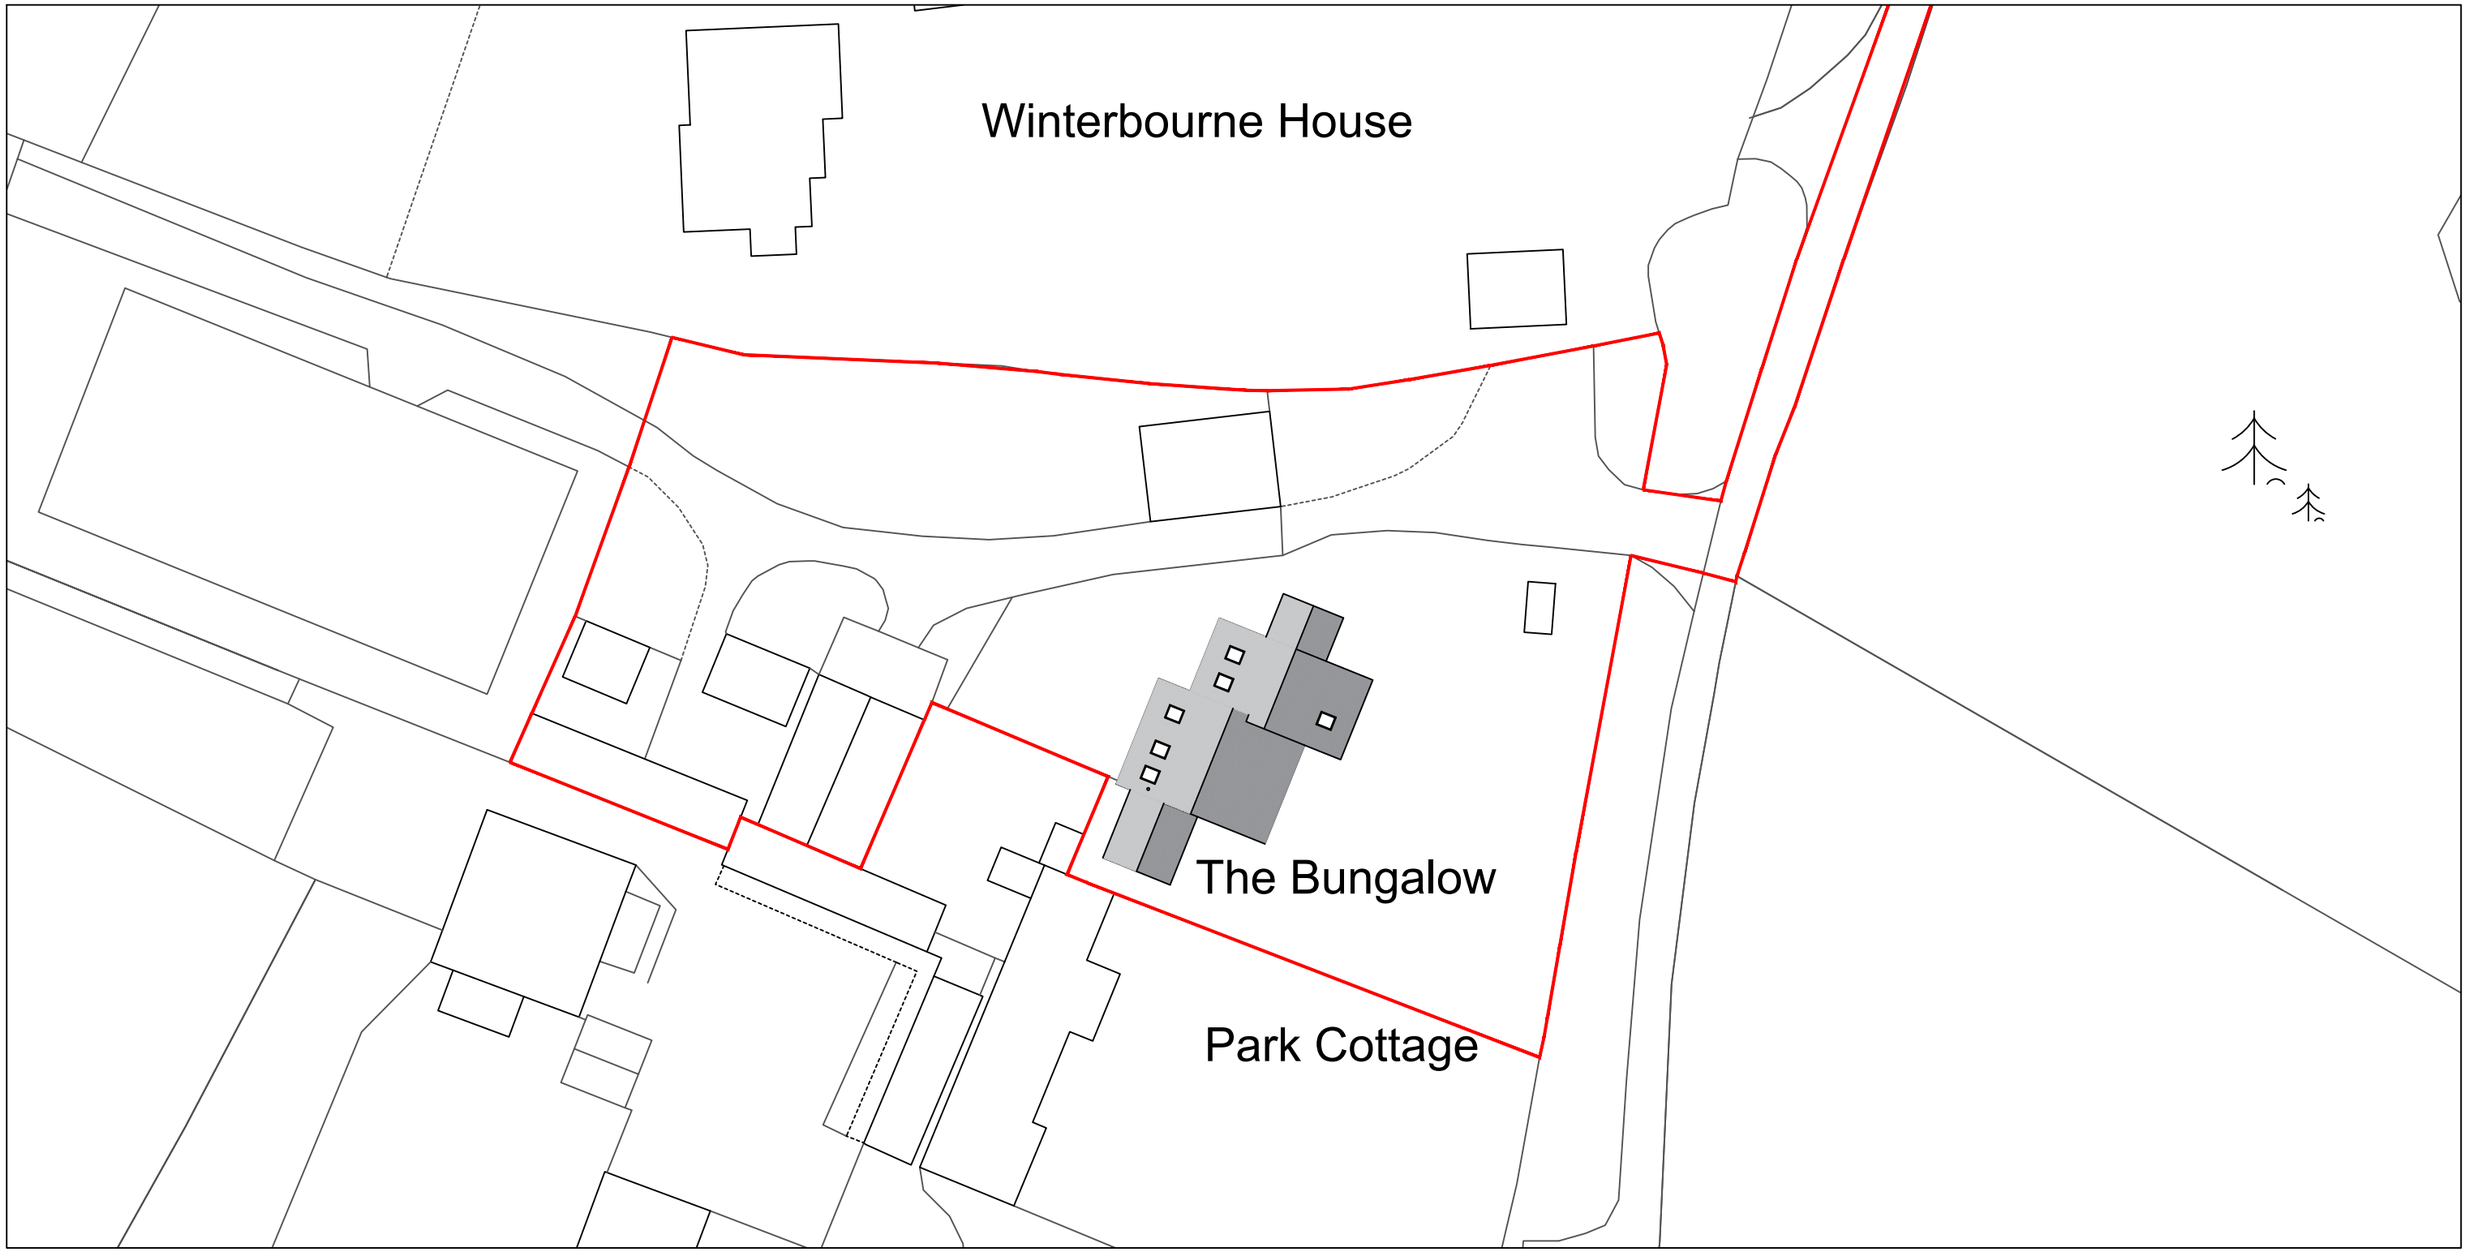

Scale Bar (1:500)

0m 10m 20m 30m 40m 50m

Revision:	A	March 2026	Title block amended

address
Park Farm Bungalow, Sedgwick Park, Horsham, West Sussex, RH13 6QQ

project
Proposed side extensions
Variation to approved application DC/19/0166

title
Proposed Block Plan

scale	date	dwg no.	revision
1:500 on A3	November 2025	2025.484.04	A

DOWNSVIEW ASSOCIATES
Chartered Surveyors

Little Acorns
Hampers Lane
Storrington
West Sussex
RH20 3HZ

Tel: 01903 746367
Mob: *07525 844965*

Email:
mail@downsview-surveyors.co.uk

RICS