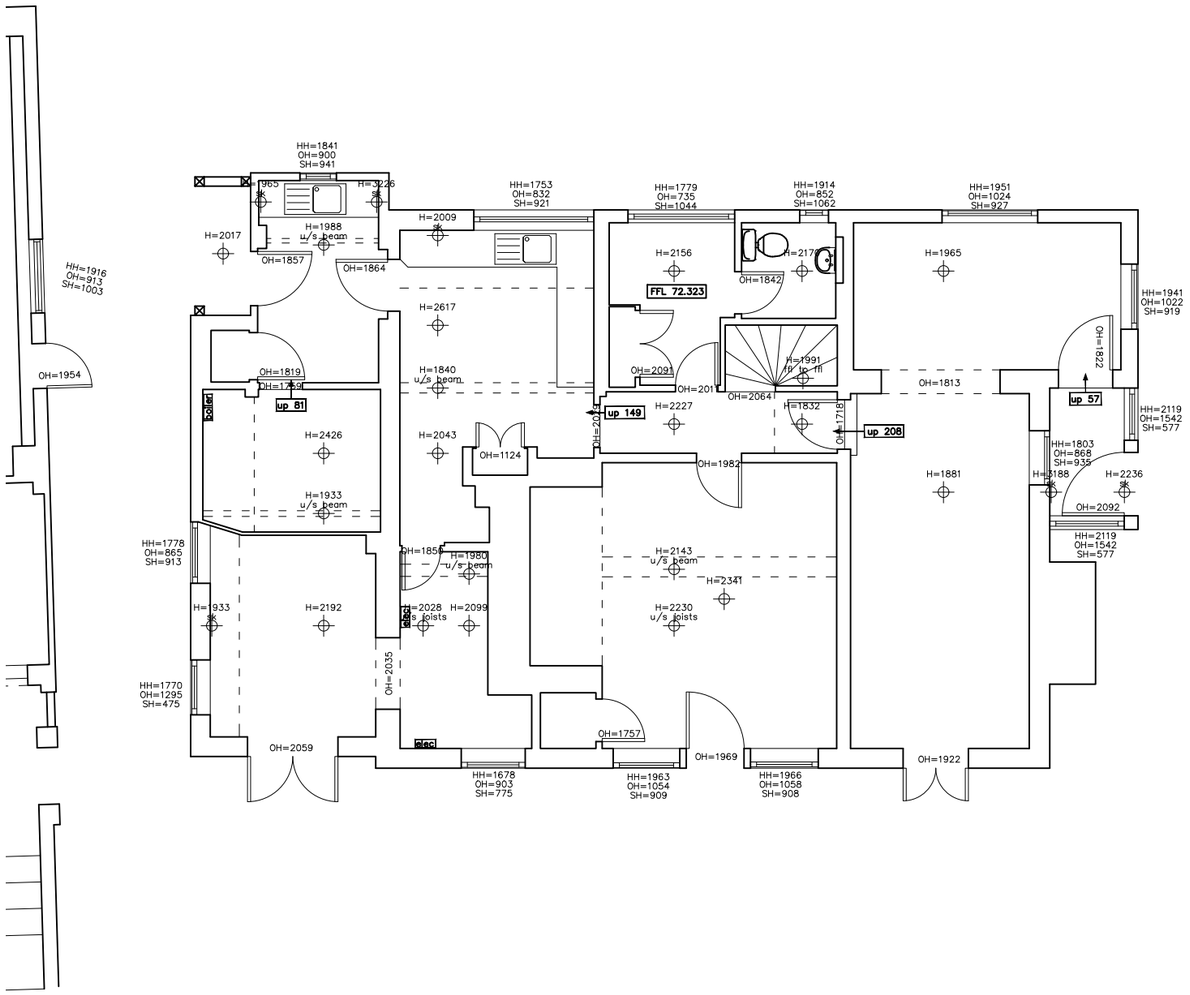


Existing Ground Floor Plan

Scale 1:100

0 1 2 3 4 5 10

SCALE BAR 1:100

Do not scale from this drawing. Figured dimensions only to be taken. Check all dimenions prior to setting out. Report all discrepancies to the Architect.

Revisions

Robin Nugent Architects
Chartered Architects ©
Castle Barn Sedgwick Horsham
West Sussex RH13 6QJ

T: 01403 734858 F: 01403 738368
E: robin@robinnugentarchitects.co.uk
W: www.robinnugentarchitects.co.uk

Client:
Mr & Mrs Livesey

Project:
Jackrells Farm
Jackrells Lane, Newfoundout,
West Sussex, RH13 9DH

Drawing Title:
Existing Ground Floor Plan

Scale: 1:100
Date: Mar23
Drawn by: --

Drawing No: 23838/110
Revision: --

< Original size 60mm - A3 at full size >