




Barns Green Village Hall

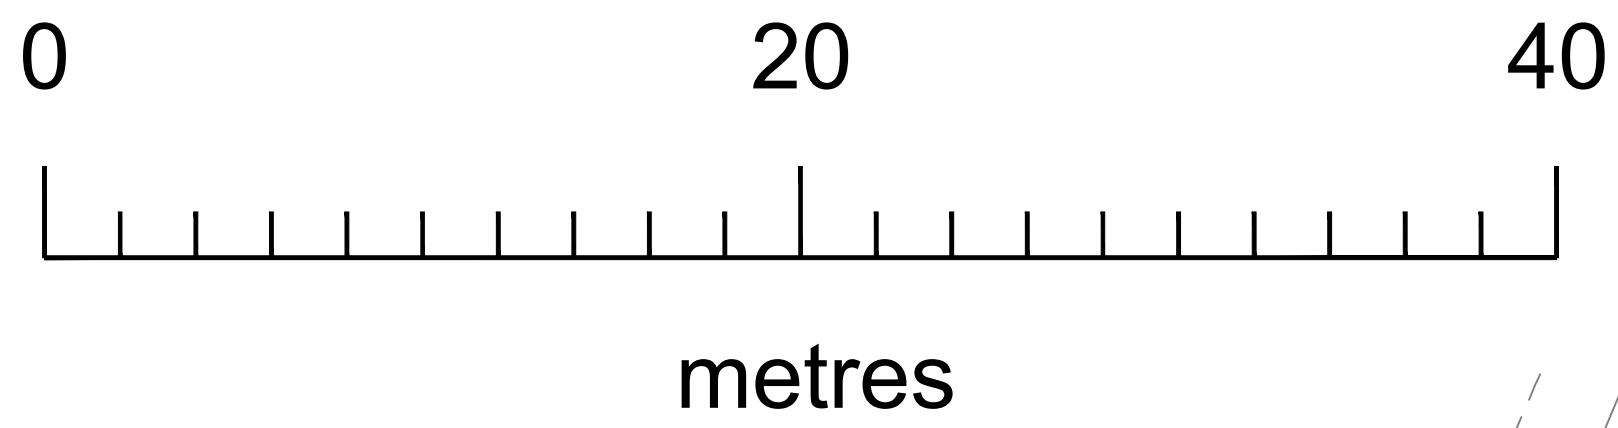

LEGEND

AV	Air Valve	ME	Manhole Electricity
BB	Belisha Beacon	MF	Manhole Foul
BI	Bullion Bollard	MH	Manhole General
BL	Bollard	MK	Marker Post
BM	Bench Mark	MRF	Metal Railing Fence
BP	Brick Pillar	MS	Manhole Surface Water
BPS	Block Paving Slabs	MW	Water Supply/Meter
BRK	Brick	NB	Notice Board
BS	Bus Stop/Shelter	OHC	Over Head Cable
BW	Brick Wall	P	Post
BRW	Brick Retaining Wall	PB	Post Box
CB	Telephone Box	PI	Pipe
CBF	Close Boarded Fence	RE	Roadside Eye
CC	CCTV Camera	RG	Road Gully
Ce	Cats Eye	RN	Road Name Plate
CL	Cover Level	RP	Reflector Post
CLF	Chain Link Fence	PRF	Post & Rail Fence
CONC	Concrete	RS	Road Sign
CPS	Concrete Paving Slabs	PWF	Post & Wire Fence
CW	Concrete Wall	Sap	Sapling
CRW	Concrete Ret. Wall	SMP	Sheet Metal Piling
DK	Drop Kerb	SL	Soffit Level
EB	Electricity Box	Stu	Stump
EP	Electricity Pole	SP	Sign Post
FB	Flower Bed	SV	Stop Valve
FH	Fire Hydrant	SW	Stone Wall
FL	Flood Light	SRW	Stone Retaining Wall
FS	Flag Staff	TH	Threshold Level
FP	Footpath	TL	Traffic Light
G	Gully	TP	Telegraph Pole
HW	Headwall	TPS	Tactile Paving
IC	Inspection Cover	TSR	Tubular Steel Railings
IL	Invert Level	TV	Cable TV Point
IRF	Iron Railing Fence	TC	Traffic Camera
KW	Kerb Weir Inlet	TW	Top of wall
LB	Litter Bin	VP	Vent
LP	Lamp Post	WL	Water level
BT	Manhole Telecom	WMF	Wire Mesh Fence
MB	Multi-hole tree	WO	Washout
MC	Manhole Cable	WPR	Wooden Post & Rail

- NOTES
1. The Grid is OSGB 36 using OSTN15 & OSGB15 on the OS Active Network
 2. All levels are related to OS Datum (Newlyn)
 3. Contours are shown at 0.25m intervals

Rev	Date	Description	Checked
A	26/02/26	Road detail added	AS

geopoint.
Geospatial Engineering & Surveying

Client	Shanly Homes
Project	Land @ Muntham Drive, Barns Green
Title	Topographical Survey
Drawing No.	Geo25-052
Scale	1:200(A3)
Date	2025/025
Drawn	AS
Checked	AS
Approved	AS
Geopoint Ltd.	Unit 8
Jupiter House	Calleva Park
Aldermaston	Reading