



LEGEND


|      |                       |      |                        |
|------|-----------------------|------|------------------------|
| AV   | Air Valve             | ME   | Manhole Electricity    |
| BB   | Belisha Beacon        | MF   | Manhole Foul           |
| BI   | Bullm Boliard         | MH   | Manhole General        |
| BL   | Bollard               | MK   | Marker Post            |
| BM   | Bench Mark            | MRF  | Metal Railing Fence    |
| BP   | Brick Pillar          | MS   | Manhole Surface Water  |
| BPS  | Block Paving Slabs    | MW   | Water Supply/Meter     |
| BRK  | Brick                 | NB   | Notice Board           |
| BS   | Bus Stop/Shelter      | OHC  | Over Head Cable        |
| BW   | Brick Wall            | P    | Post                   |
| BRW  | Brick Retaining Wall  | PB   | Post Box               |
| CB   | Telephone Box         | PI   | Pipe                   |
| CBF  | Close Boarded Fence   | RE   | Roadside Eye           |
| CC   | CCTV Camera           | RG   | Road Gully             |
| Ce   | Cats Eye              | RN   | Road Name Plate        |
| CL   | Cover Level           | RP   | Reflector Post         |
| CLF  | Chain Link Fence      | PRF  | Post & Rail Fence      |
| CONC | Concrete              | RS   | Road Sign              |
| CPS  | Concrete Paving Slabs | PWIF | Post & Wire Fence      |
| CW   | Concrete Wall         | Sap  | Sapling                |
| CRW  | Concrete Ret. Wall    | SMP  | Sheet Metal Piling     |
| DK   | Drop Kerb             | SL   | Soffit Level           |
| EB   | Electricity Box       | Stu  | Stump                  |
| EP   | Electricity Pole      | SP   | Sign Post              |
| FB   | Flower Bed            | SV   | Stop Valve             |
| FH   | Fire Hydrant          | SW   | Stone Wall             |
| FL   | Flood Light           | SRW  | Stone Retaining Wall   |
| FS   | Flag Staff            | TH   | Threshold Level        |
| FP   | Footpath              | TL   | Traffic Light          |
| G    | Gully                 | TP   | Telegraph Pole         |
| HW   | Headwall              | TSP  | Tactile Paving         |
| IC   | Inspection Cover      | TSR  | Tubular Steel Railings |
| IL   | Invert Level          | TV   | Cable TV Point         |
| IRF  | Iron Railing Fence    | TC   | Traffic Camera         |
| KW   | Kerb Weir Inlet       | TW   | Top of wall            |
| LB   | Litter Bin            | VP   | Vent                   |
| LP   | Lamp Post             | WL   | Water level            |
| BT   | Manhole Telecom       | WMF  | Wire Mesh Fence        |
| MB   | Multi-hole tree       | WO   | Washout                |
| MC   | Manhole Cable         | WPR  | Wooden Post & Rail     |

Bennetts

SMUGGLERS' LANE

512500

512600

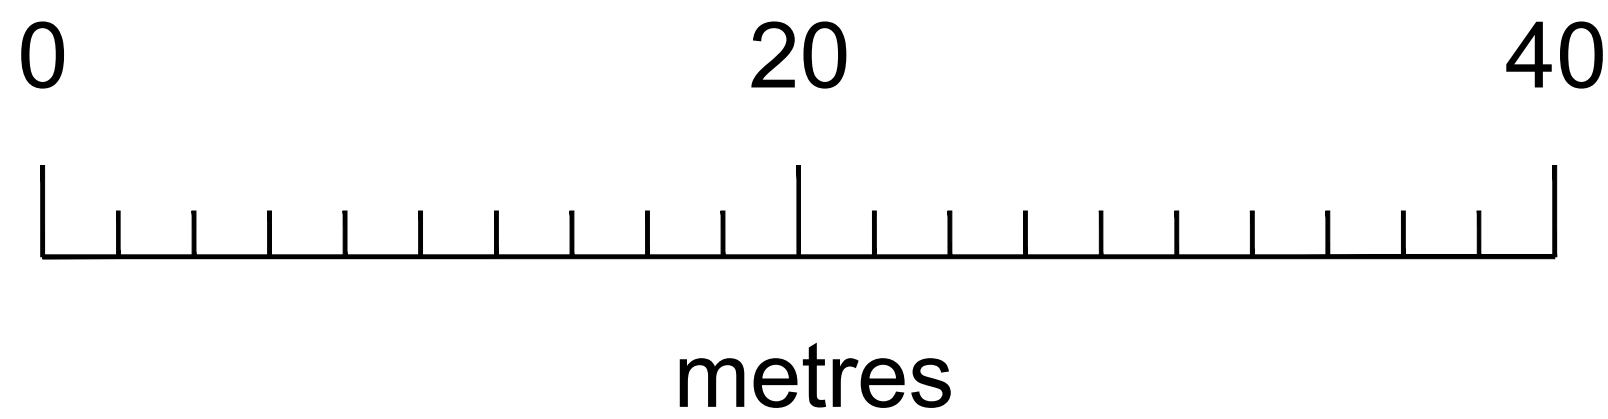

- NOTES
1. The Grid is OSGB 36 using OSTN15 & OSGB15 on the OS Active Network
  2. All levels are related to OS Datum (Newlyn)
  3. Contours are shown at 0.25m intervals

|     |          |                   |         |
|-----|----------|-------------------|---------|
|     |          |                   |         |
| A   | 26/02/26 | Road detail added | AS      |
| Rev | Date     | Description       | Checked |

geopoint.  
Geospatial Engineering & Surveying

|                                                                                     |                                   |
|-------------------------------------------------------------------------------------|-----------------------------------|
| Client                                                                              | Shanly Homes                      |
| Project                                                                             | Land @ Muntham Drive, Barns Green |
| Title                                                                               | Topographical Survey              |
| Drawing No.                                                                         | Geo25-052                         |
| Scale                                                                               | 1:200(A3)                         |
| Date                                                                                | 2025/02/25                        |
| Drawn                                                                               | AS                                |
| Checked                                                                             | AS                                |
| Approved                                                                            | AS                                |
| Geopoint Ltd.<br>Unit 8<br>Jupiter House<br>Calleeva Park<br>Aldermaston<br>Reading | Sheet 2 of 2                      |