

Planning Drawing

Rev: 001 Date: 10.02.26 Notes:

Project Address:
Bentons Cottage
Bentons Lane
Dial Post, RH13 8NP


Drawing Title
Existing Elevations




01 Existing Elevation - West
Scale: 1:100 @ A3




02 Existing Elevation - East
Scale: 1:100 @ A3

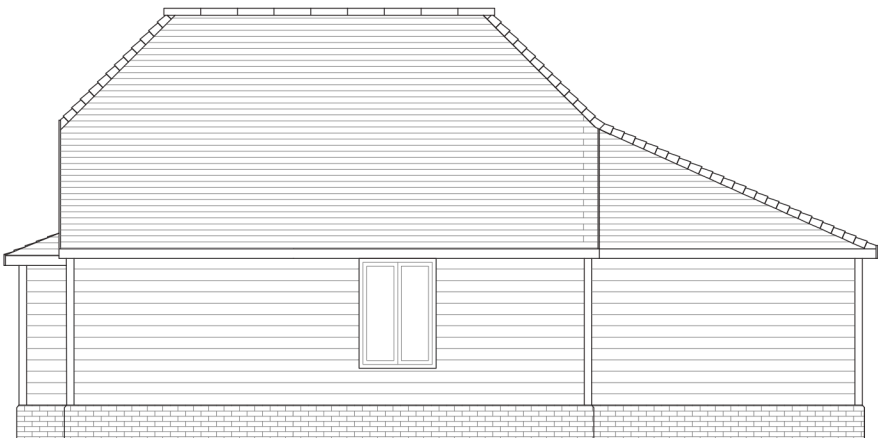

03 Existing Elevation - North
Scale: 1:100 @ A3

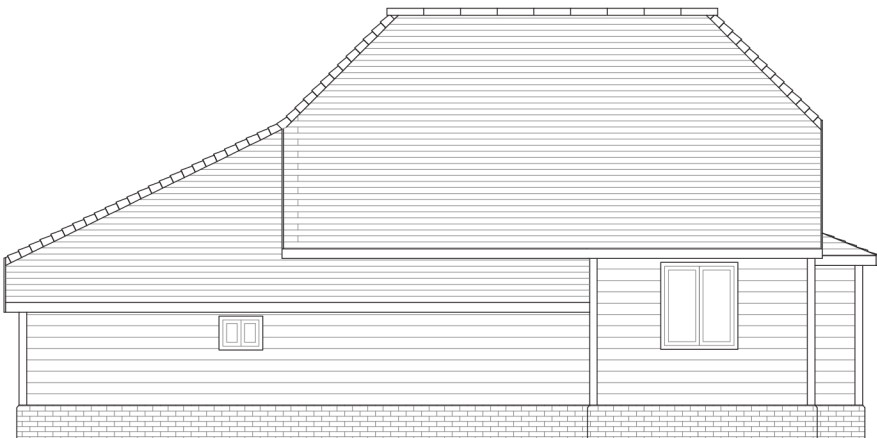

04 Existing Elevation - South
Scale: 1:100 @ A3

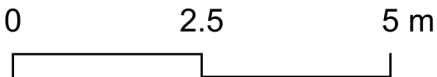

Scale 1:100 @ A3

Notes:

Penford Designs