


Planning Drawing

Rev: 001 Date: 10.02.26 Notes:

Project Address:
Bentons Cottage
Bentons Lane
Dial Post, RH13 8NP


Drawing Title
Existing Floorplans

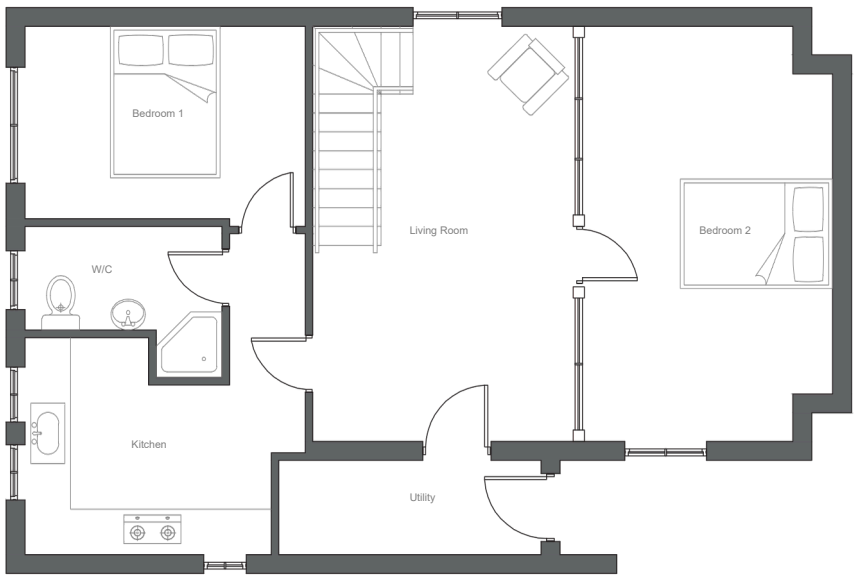

01

Existing Floorplan - Ground


Scale: 1:100 @ A3

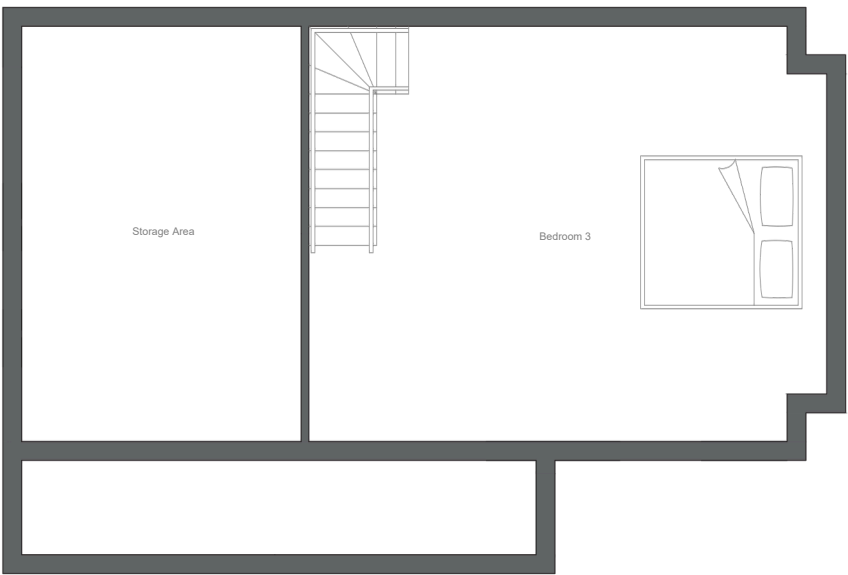

02

Existing Floorplan - Roof

Scale: 1:100 @ A3

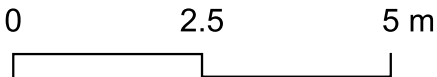

Scale 1:100 @ A3

Notes:

Penford Designs