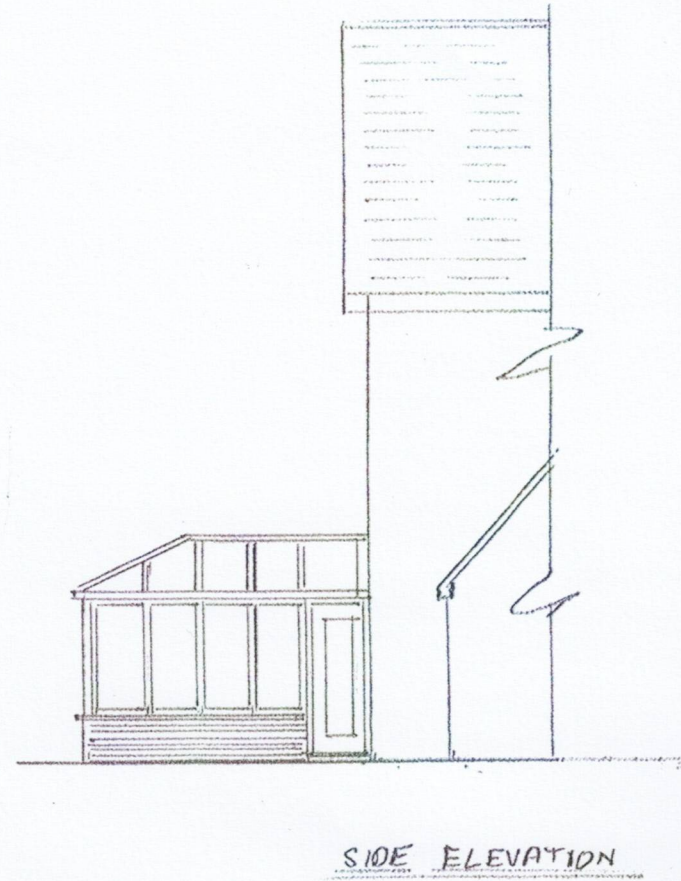
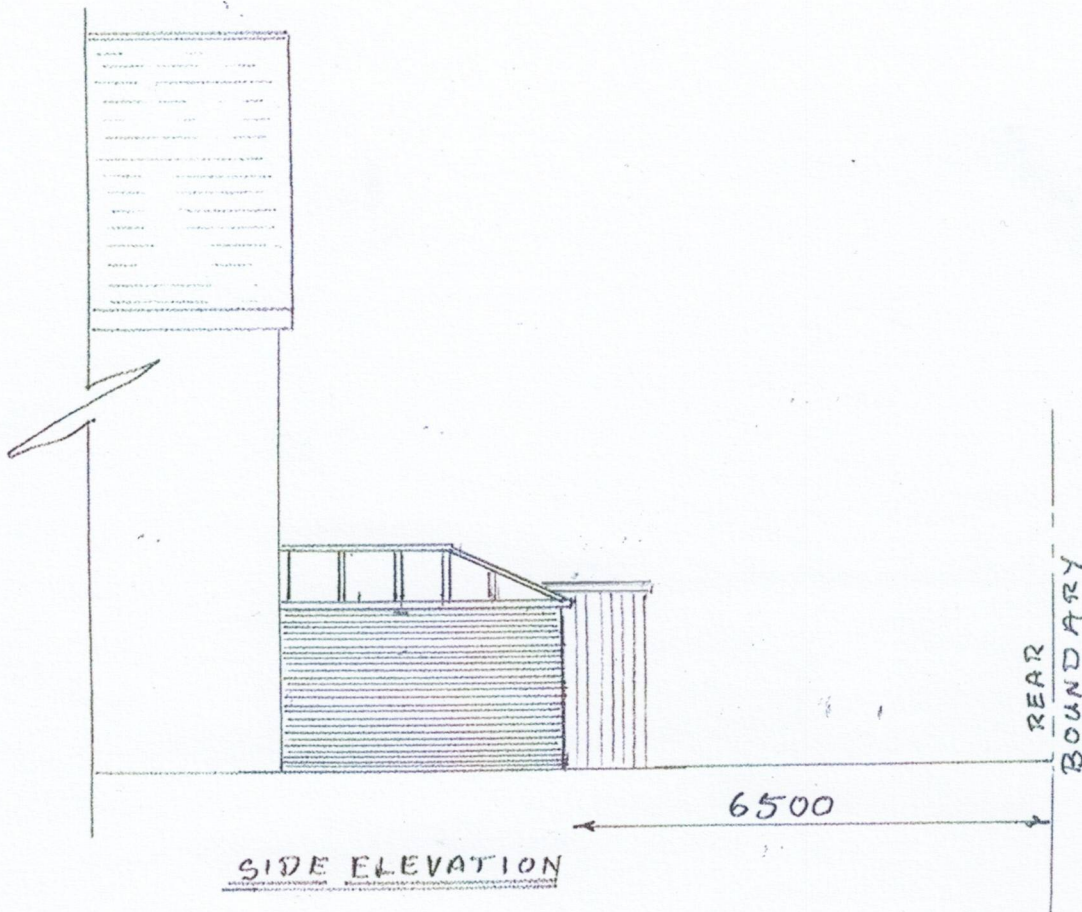


ALFRESCO CONSERVATORIES LTD
CRAWLEY GARDEN CENTRE
COPTHORNE ROAD
CRAWLEY
WEST SUSSEX
RH10 3PD

SITE ADDRESS;
35 ARON VALLEY WAY
FAYGATE
HORSHAM
WEST SUSSEX

DESCRIPTION
EXISTING SIDE ELEVATIONS
DRAWING NO AC 0065

SCALE 1:100
DATE: 16/03/2026