


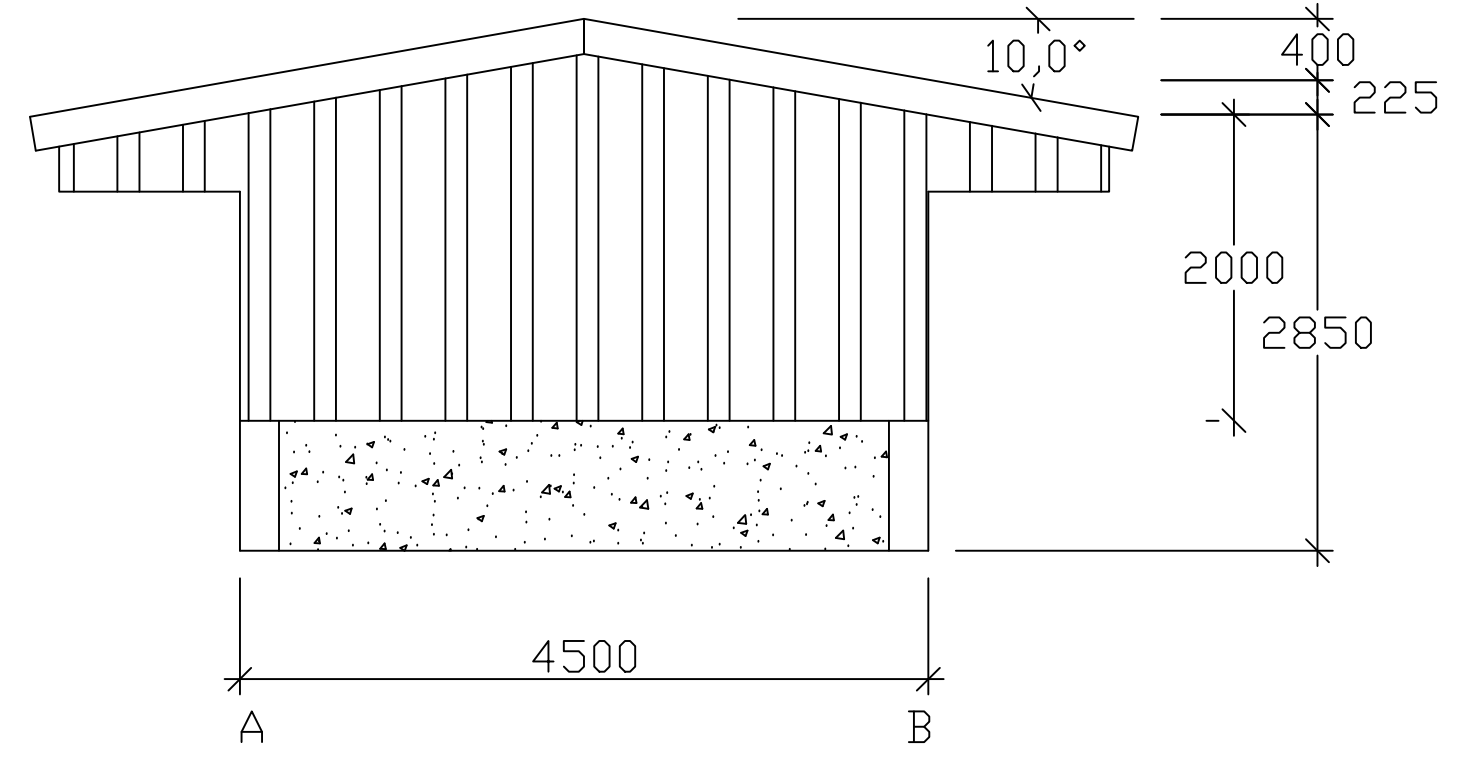
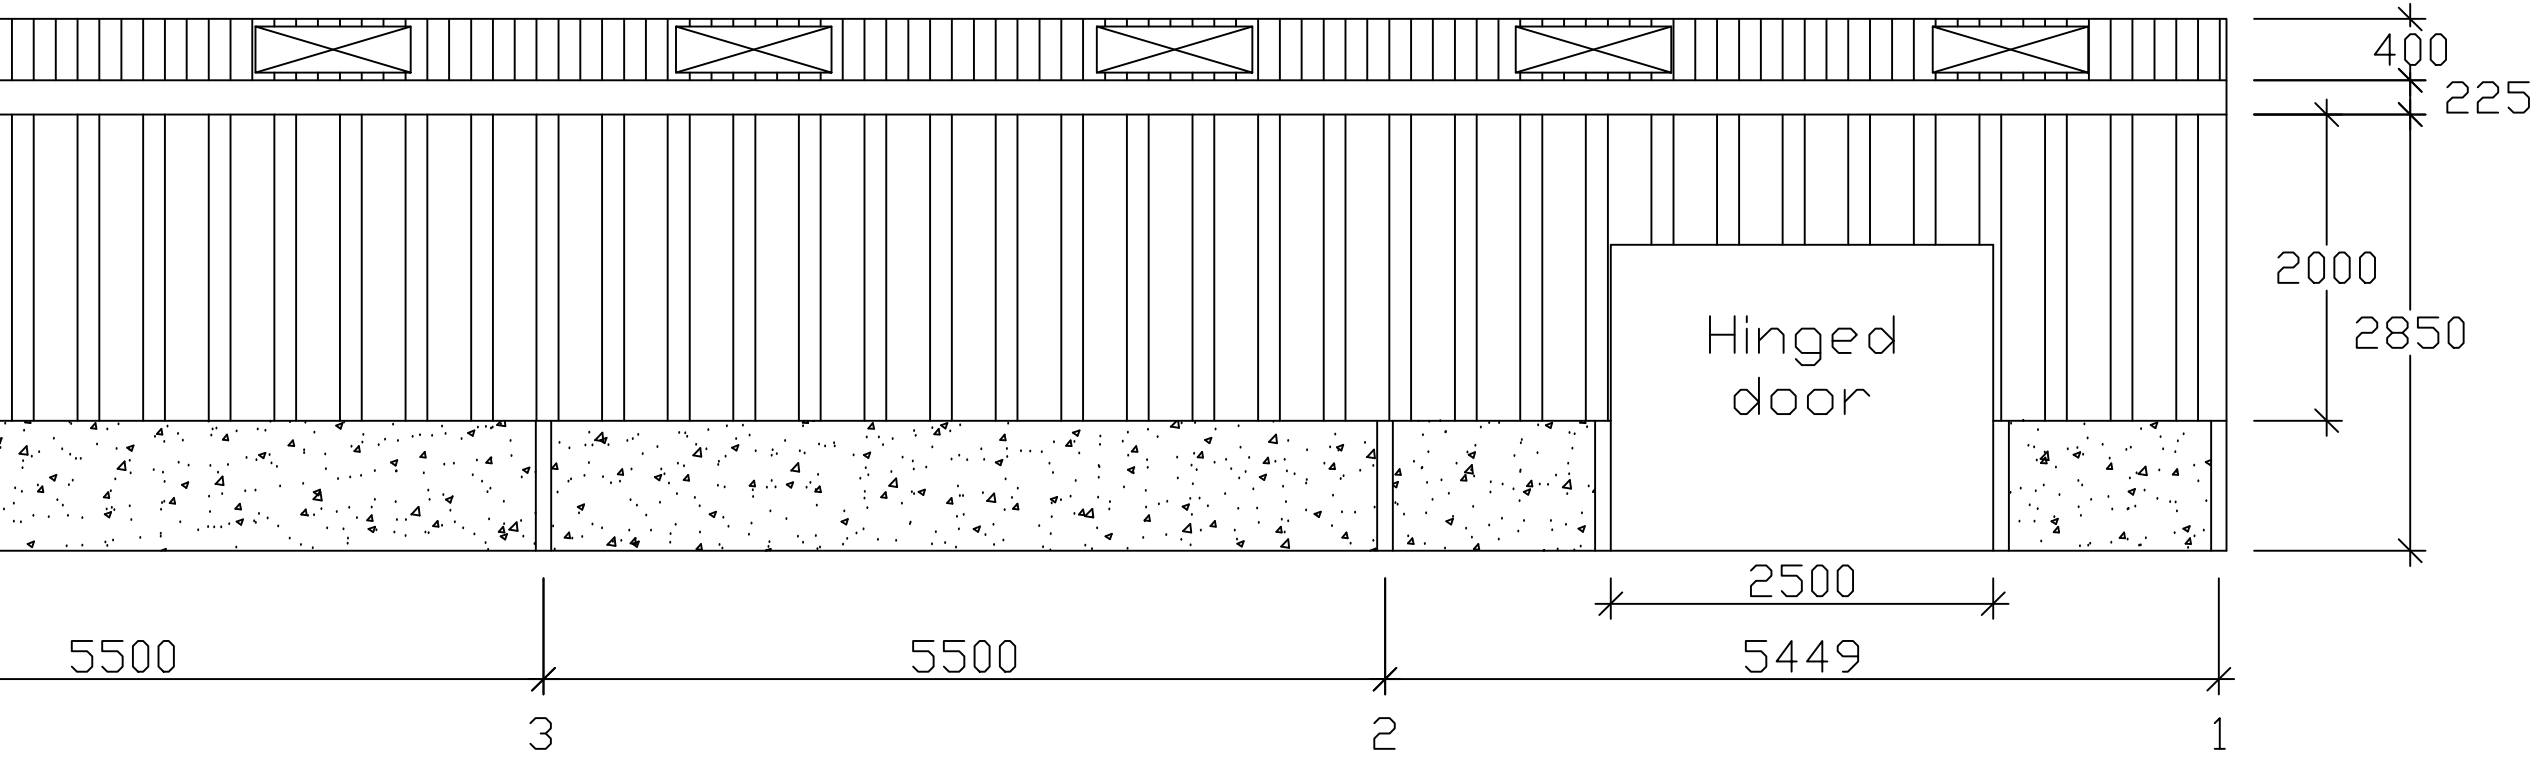


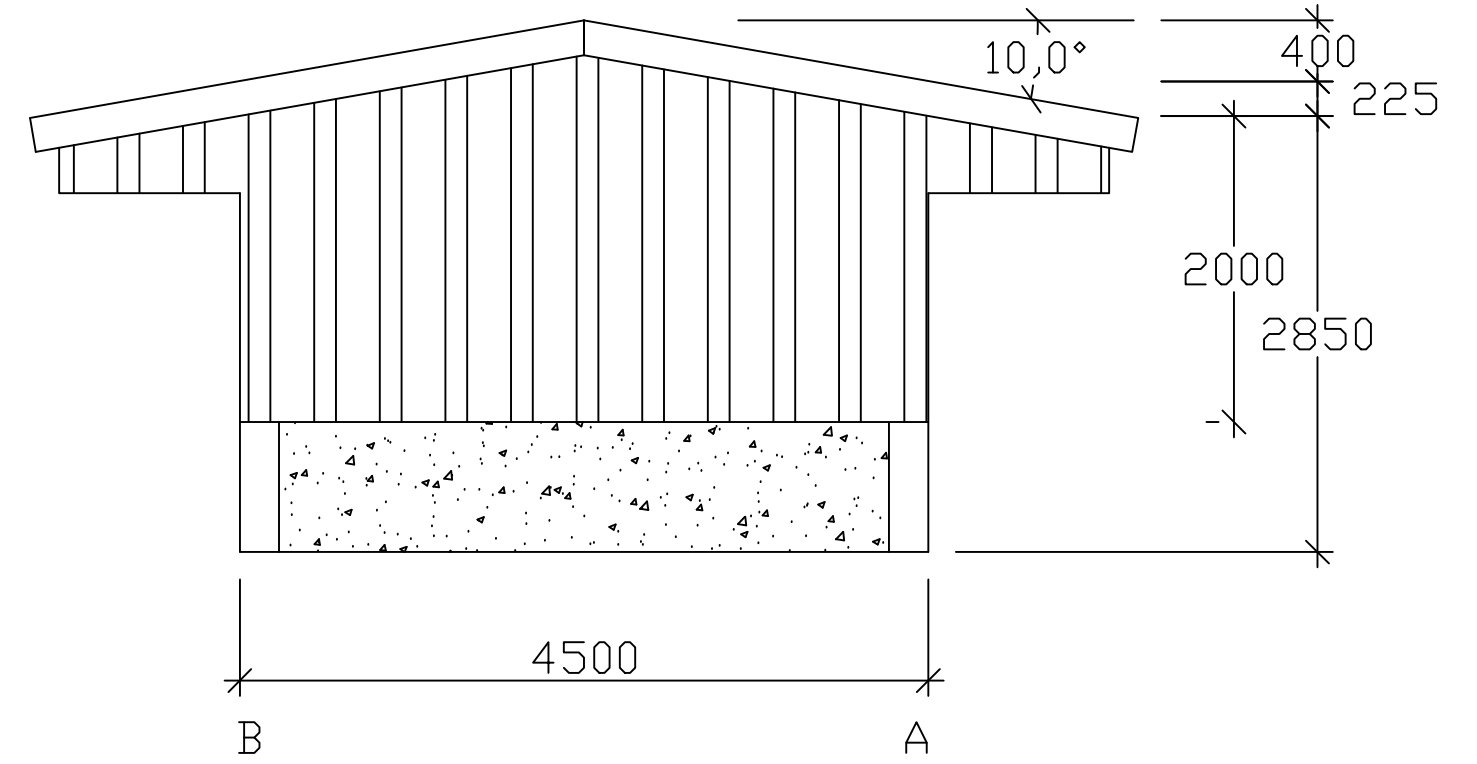

End Elevation Gridline 6

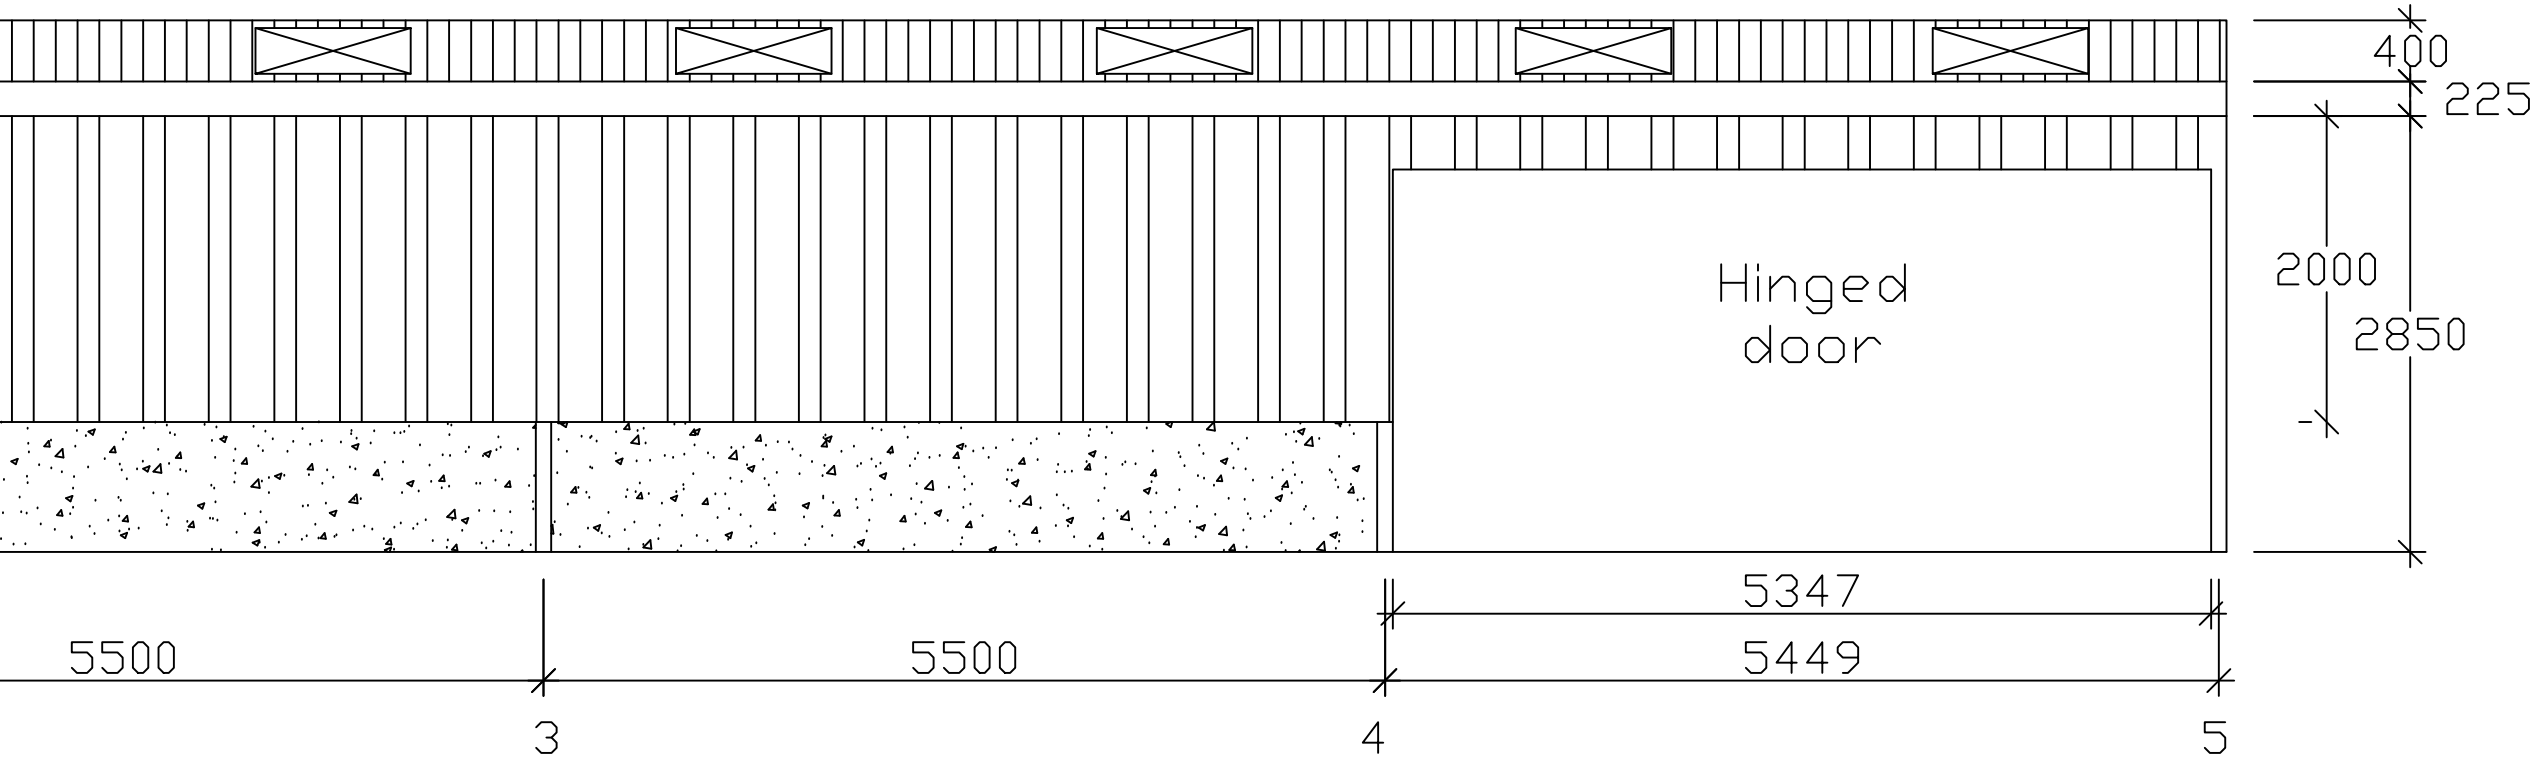

End Elevation Gridline 1

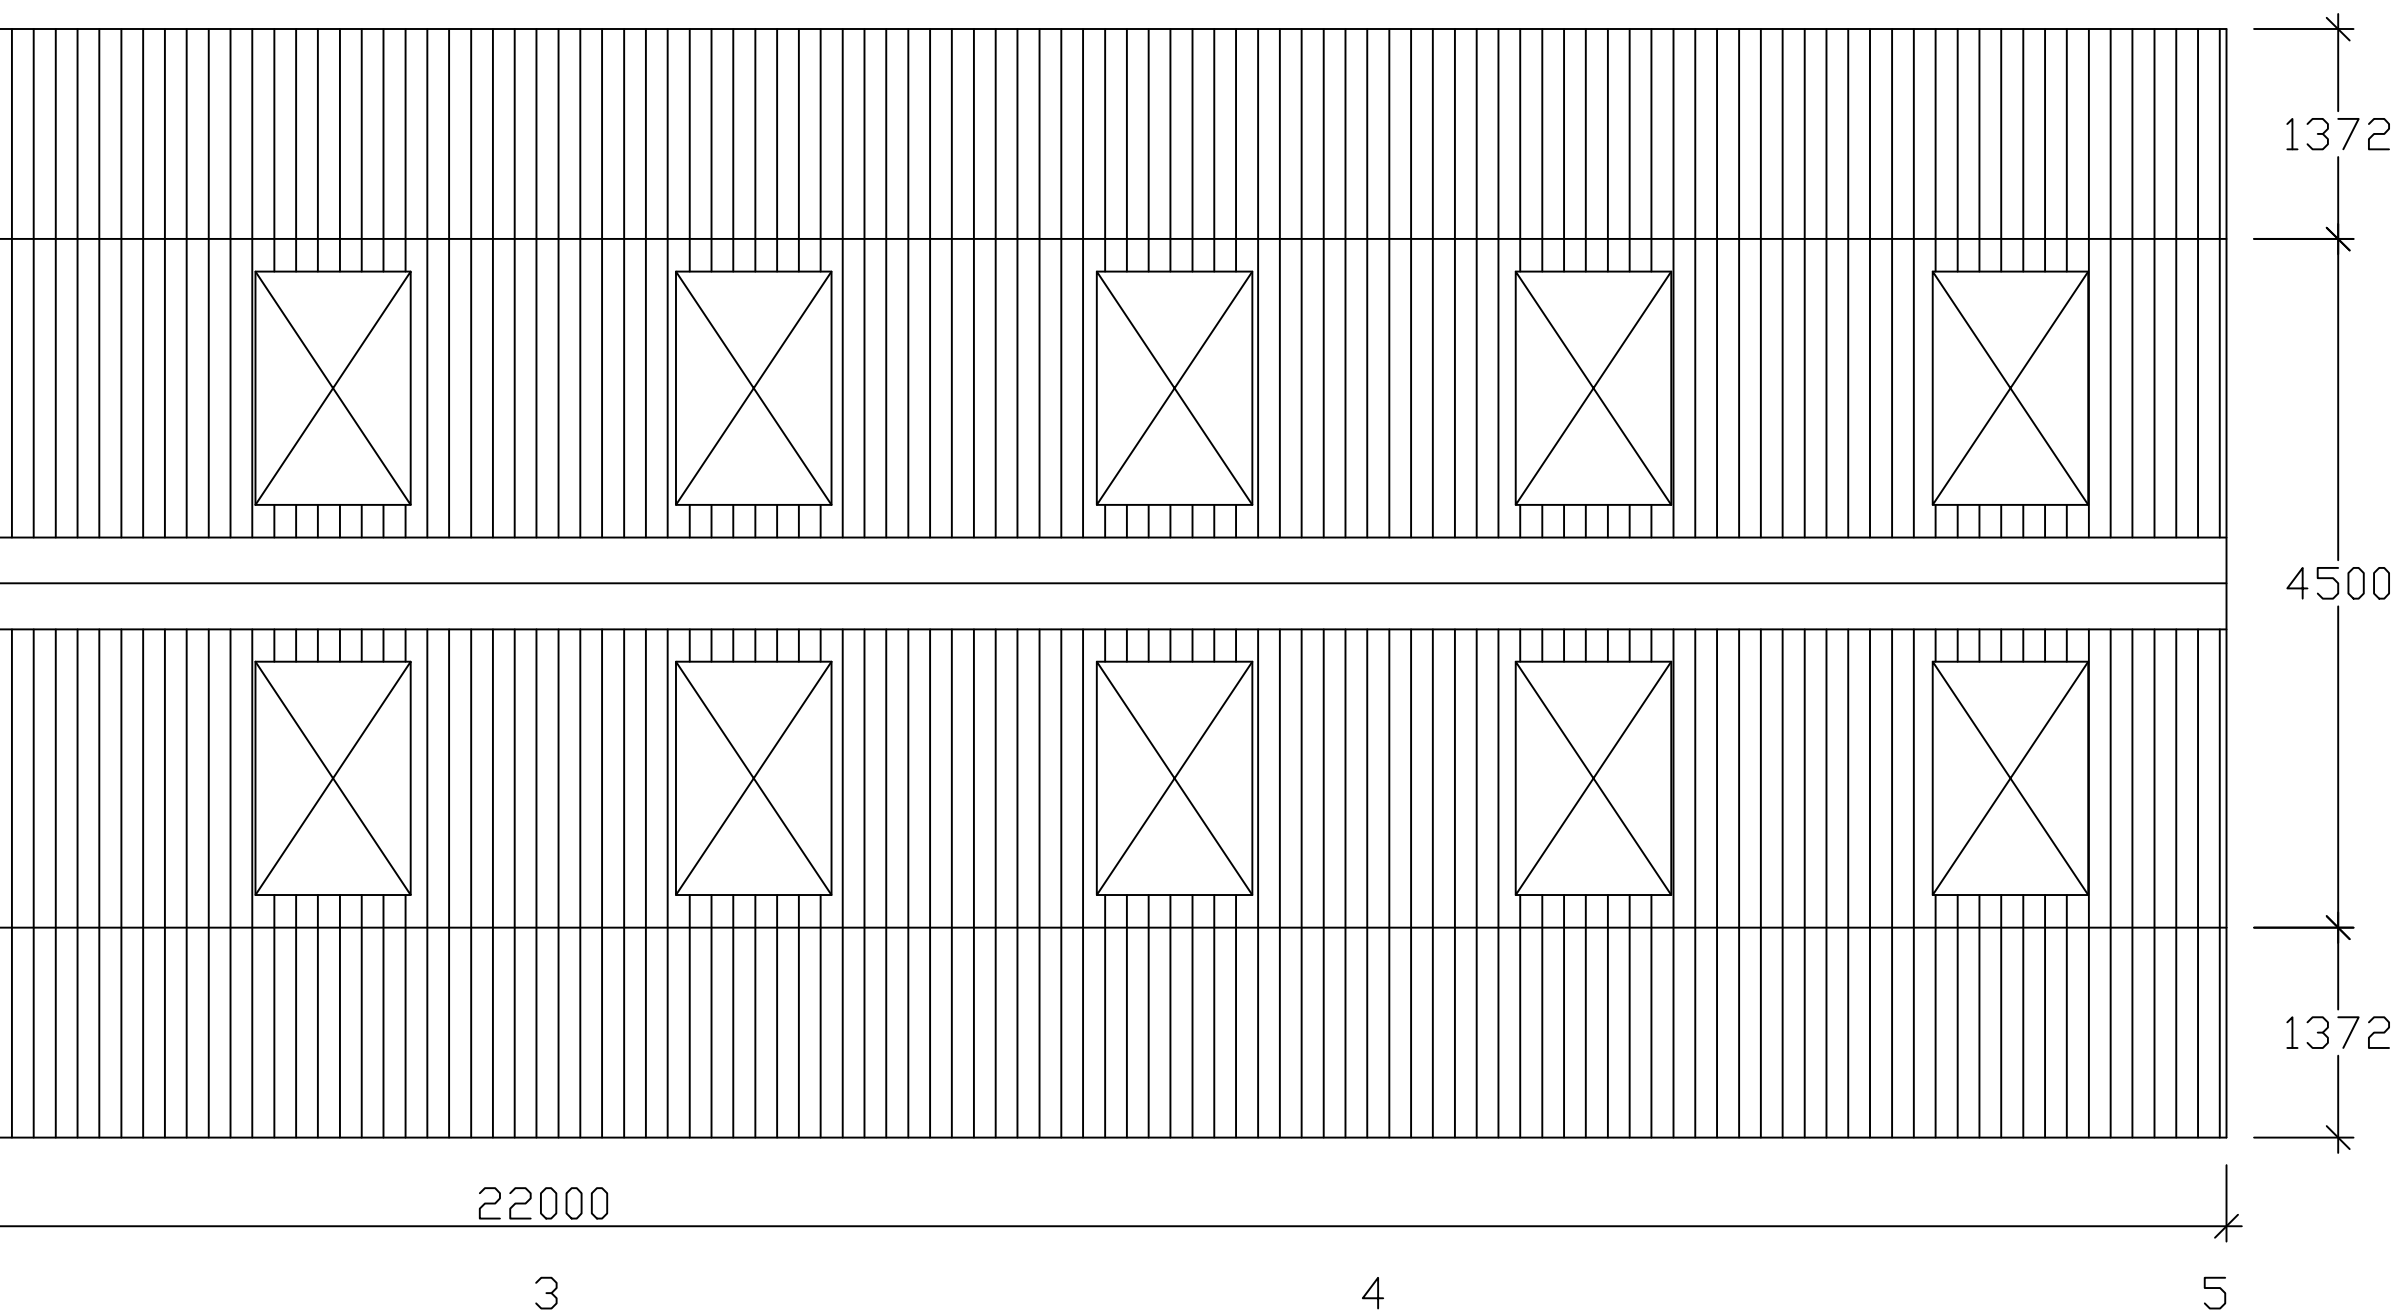

This Drawing is for Planning and Aesthetic purposes Only!
Sizes subject to change due to Structural Calculation
DO NOT INSTALL BASES TO THIS PLAN

CLIENT: Paul Dackombe ADDRESS: High Beech Farm Hammerpond Road Plummers Plain Horsham RH13 6PE			
PROPOSED:	Agricultural		
SIZE:	08/01/2025		
DRAWN BY:	Henry Lam		
SCALE:	1/100	DWG NO:	25-31644
REV:	A	DATE:	13/11/2025
GRAHAM HEATH CONSTRUCTION^{Ltd} GRAHAM HEATH CONSTRUCTION LTD THE CREAMERY WRENBURY INDUSTRIAL ESTATE STATION ROAD WRENBURY NR NANTWICH CHESHIRE, CV5 8EX TEL: 01270 781158 FAX: 01270 781165			