

EXISTING REAR ELEVATION

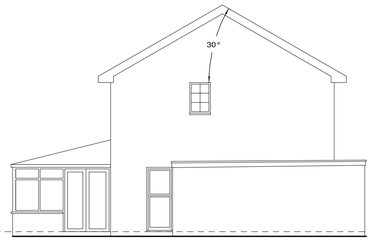

EXISTING SIDE ELEVATION



EXISTING FRONT ELEVATION



PROPOSED REAR ELEVATION

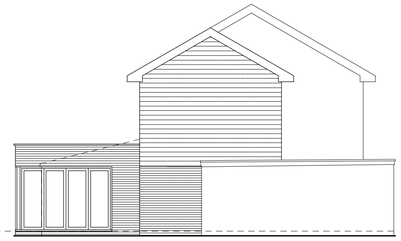

PROPOSED SIDE ELEVATION



PROPOSED FRONT ELEVATION

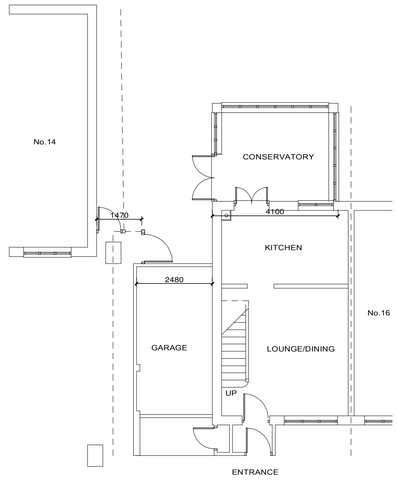

EXISTING GROUND FLOOR PLAN

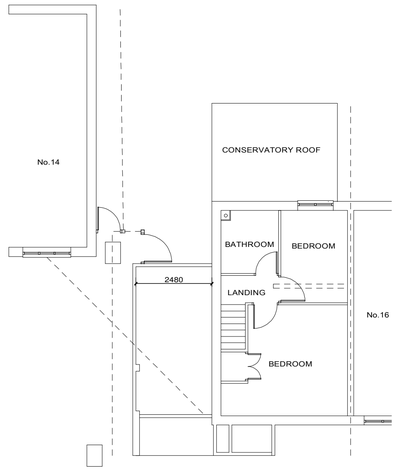

EXISTING FIRST FLOOR PLAN

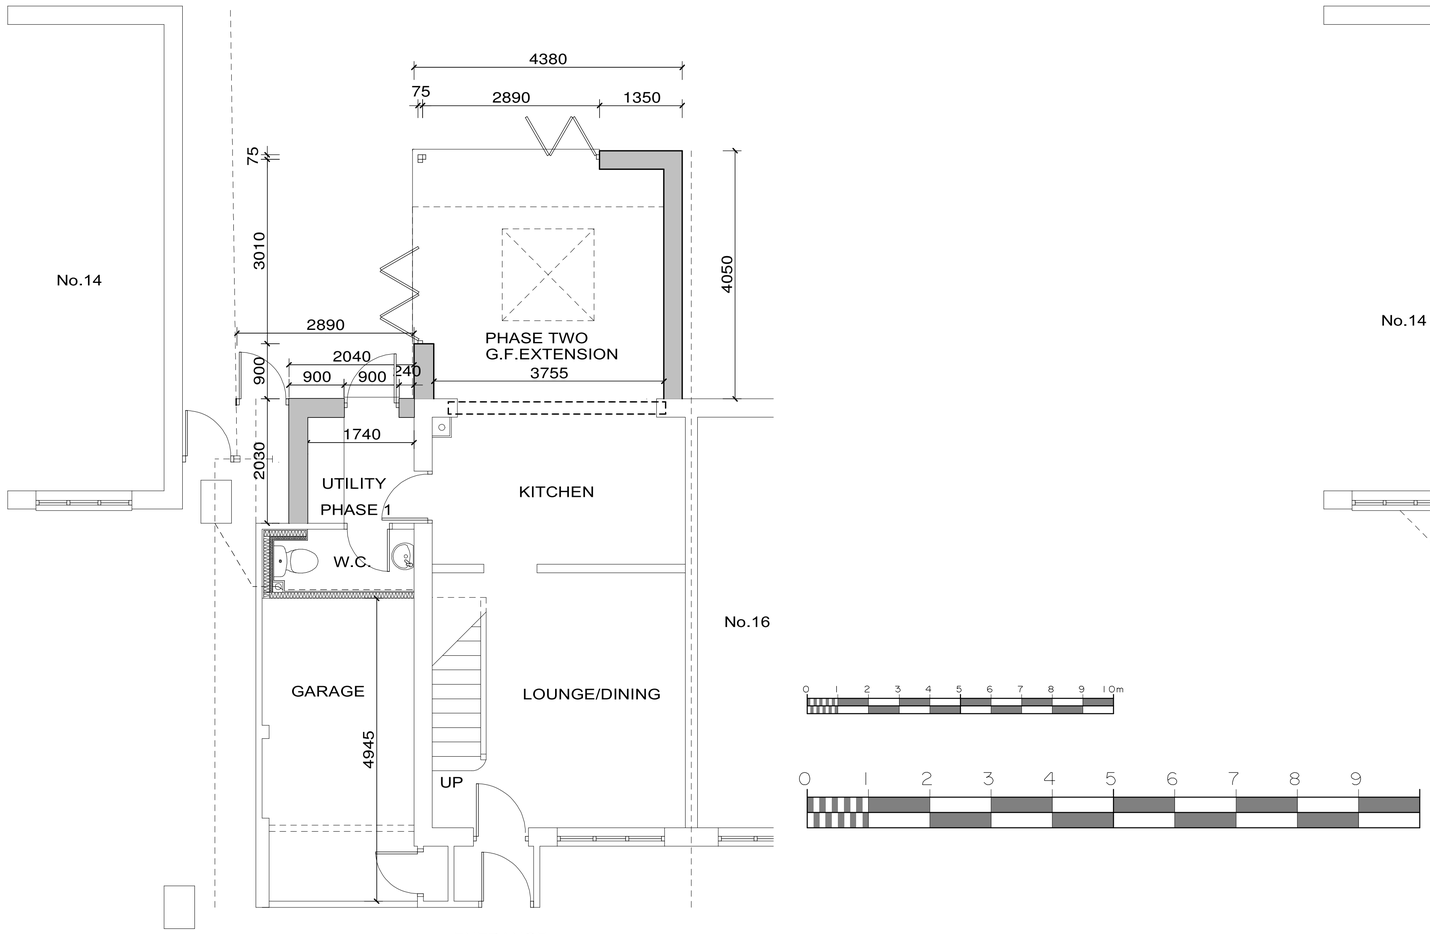

PROPOSED GROUND FLOOR PLAN

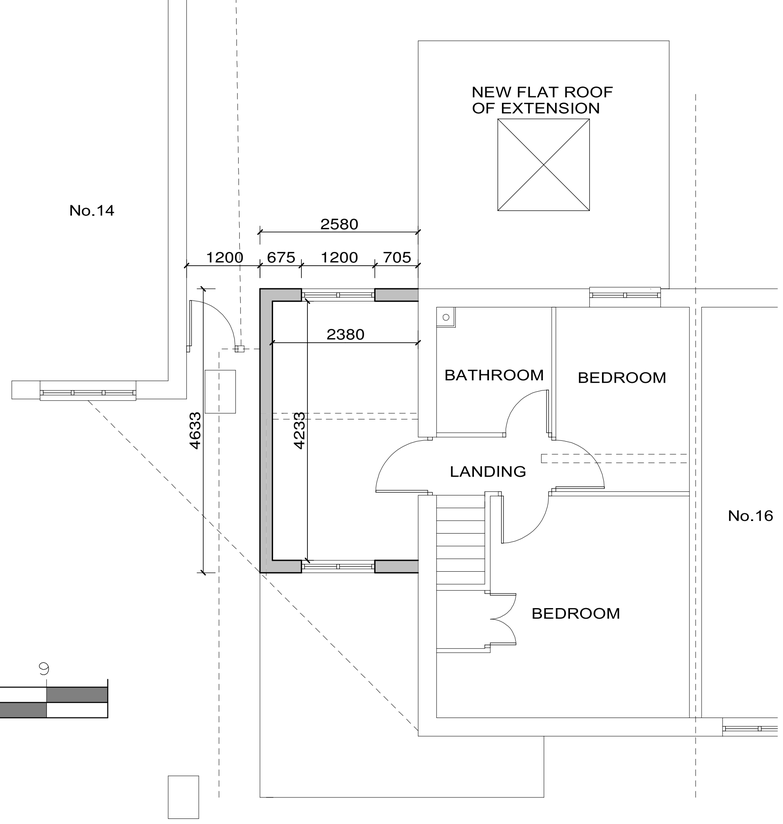

PROPOSED FIRST FLOOR PLAN

NOTES:
All dimensionsmust be checked on site and not scaled from this drawing.

A	MAR 2025	SCALE BARS ADDED
	Date	Revisions

© copyright

Client
Mr. Soucha & Ms Ferencova

Job Title
PLANNING APPLICATION FOR A FIRST FLOOR SIDE EXTENTION AND REAR GROUND FLOOR EXTENSION @ 15 THE FIELDINGS SOUTHWATER

Drawing Title
EXISTING AND PROPOSED FLOOR PLANS AND ELEVATIONS

Scale 1:50 1:100

Date DEC 2024 | Drawn by CP

Drg. No. 24.116.01 | Rev. A