


Amendments to DC/23/1590

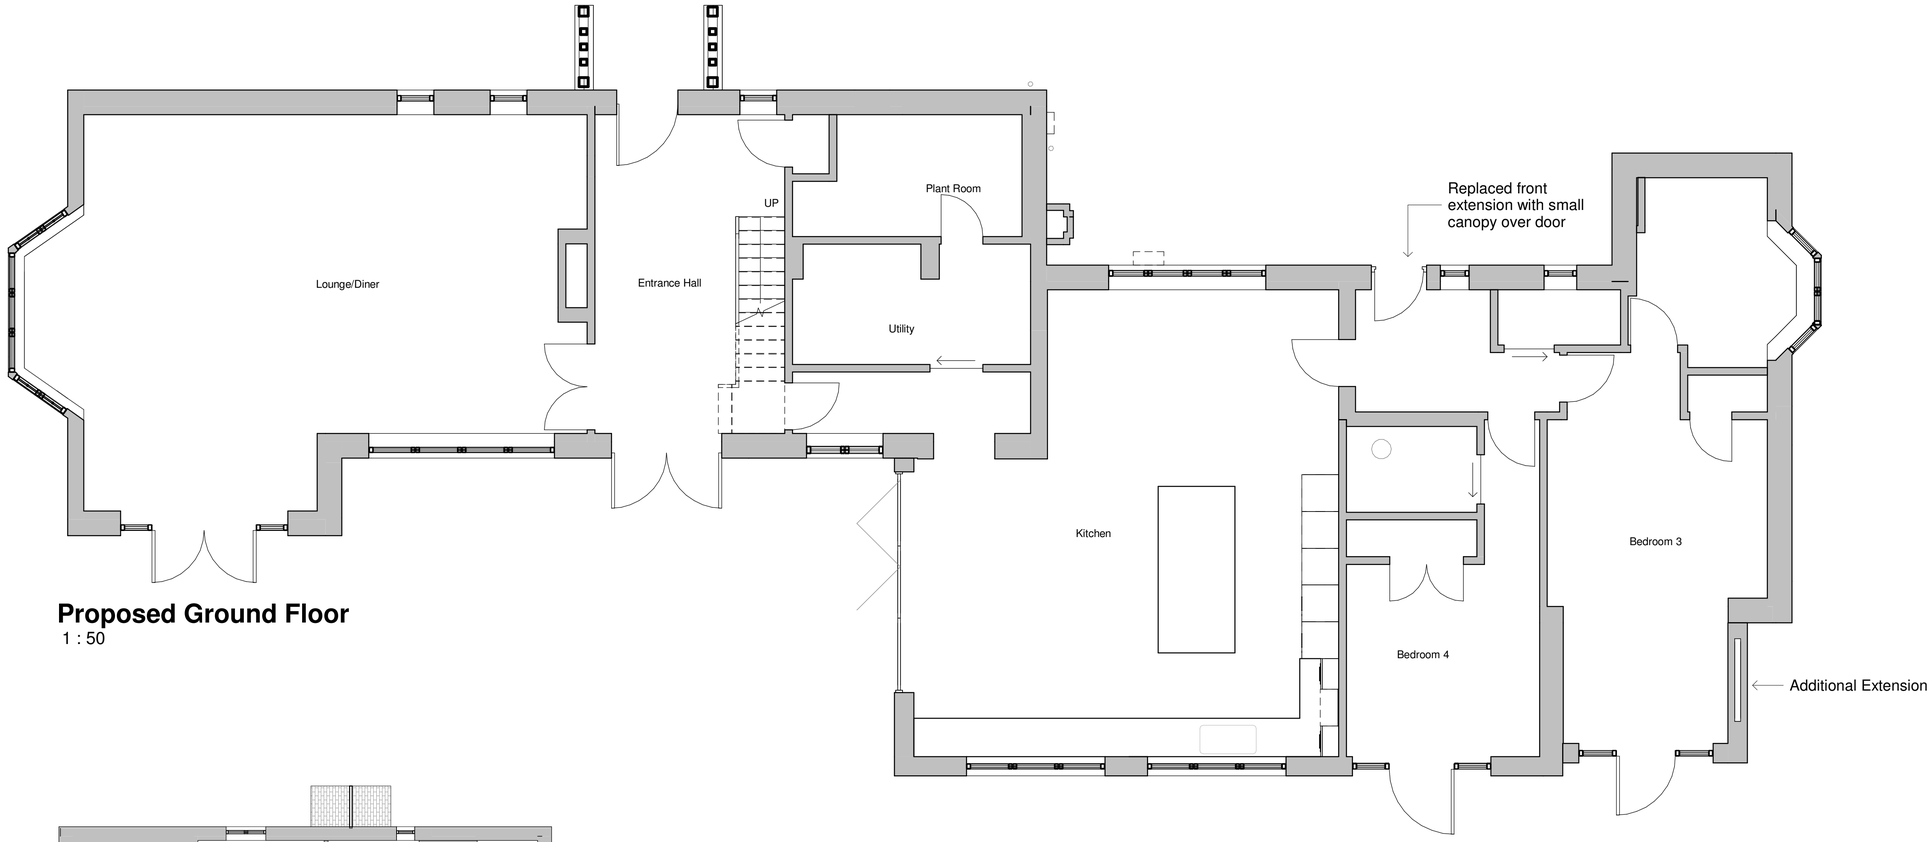

Proposed Ground Floor
1 : 50

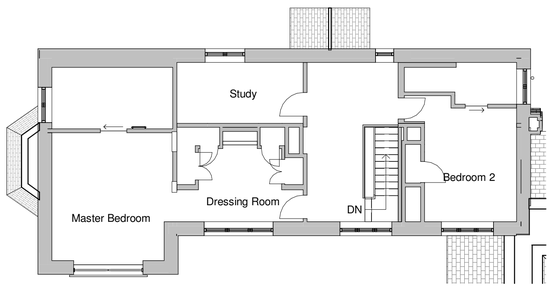

Proposed First Floor
1 : 100

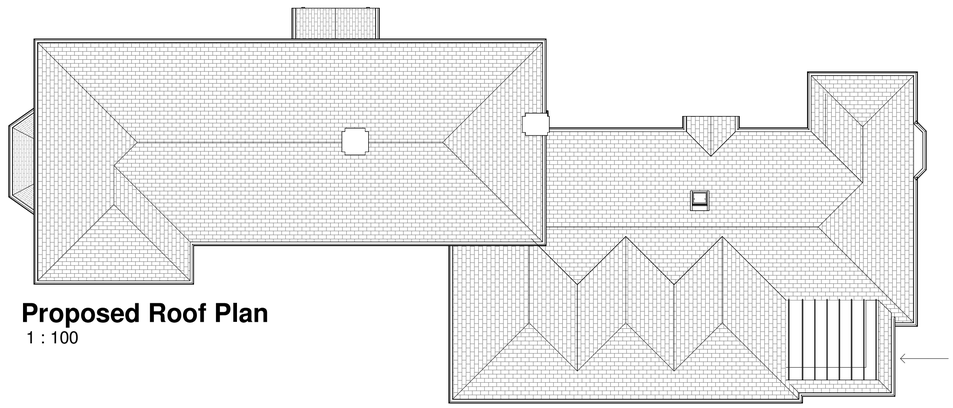

Proposed Roof Plan
1 : 100

North

1 0 1 2 3 4 5
SCALE 100 m
1:

0.5 0 0.5 1 1.5 2 2.5
SCALE 50 m
1:

These drawings are for approval purposes. Materials and products should not be ordered based on scaling from drawings as errors may occur along existing building lines. All measurements and supporting elements are to be checked on site. Refer to Your Home Plans if any differences are found.

Rev	Description	Date
A	Remove Front Extension & add rear	12/03/24

CODE	SUITABILITY DESCRIPTION
STATUS	PURPOSE OF ISSUE

Your Home Plans

PROJECT
Oakhurst
West Chiltington Road
Pulborough
West Sussex, RH20 2EE

TITLE
Proposed Floor Plans

CLIENT
Mr & Mrs Miller

DRAWN BY	DATE
JG	12th March 2024
SCALE (@ A1)	PROJECT NUMBER
As indicated	OAK-23
DRAWING NUMBER	REV
A102	B