
Amendments to DC/23/1590

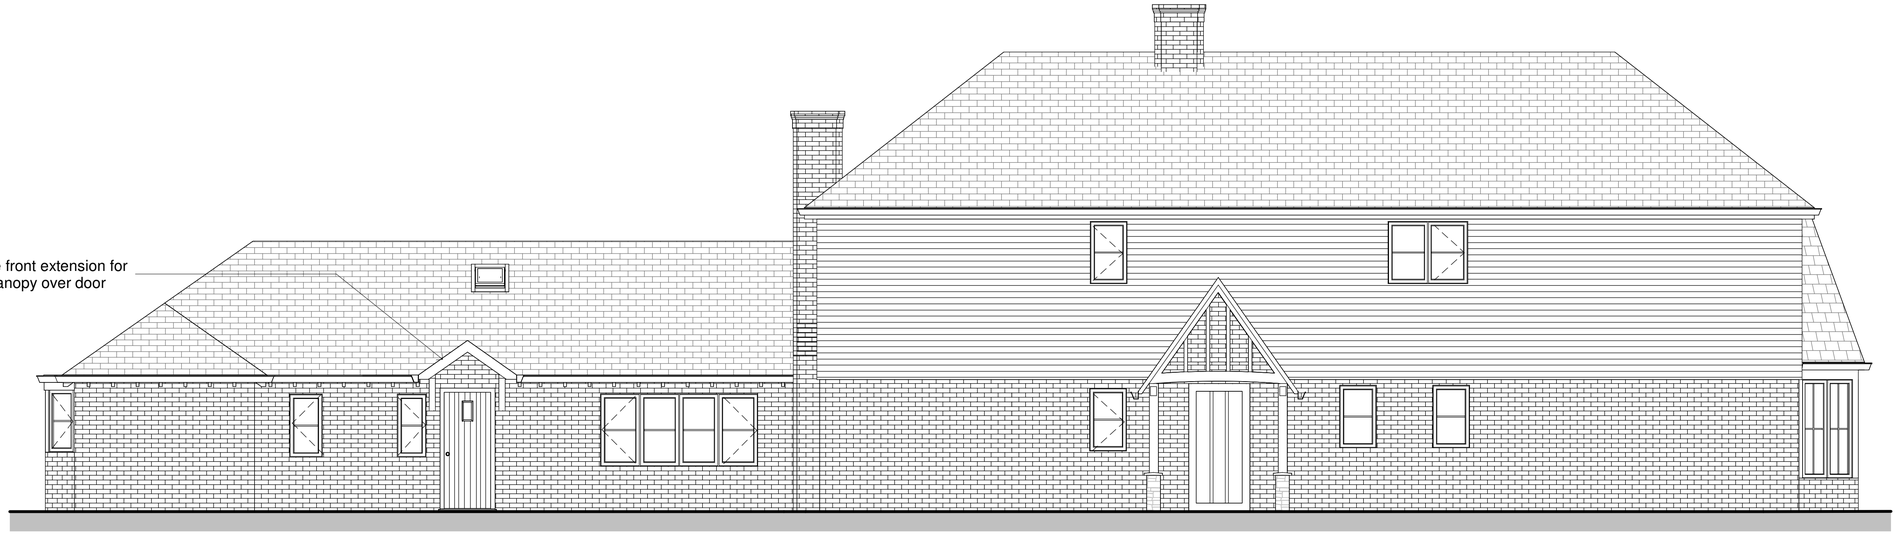

Proposed North Elevation
1 : 50



Proposed South Elevation
1 : 50

1 0 1 2 3 4 5
SCALE 100 m
1:

0.5 0 0.5 1 1.5 2 2.5
SCALE 50 m
1:

These drawings are for approval purposes. Materials and products should not be ordered based on scaling from drawings as errors may occur along existing building lines. All measurements and supporting elements are to be checked on site. Refer to Your Home Plans if any differences are found.

Rev	Description	Date
A	Remove Front Extension & Add Rear	12/03/2024

CODE	SUITABILITY DESCRIPTION
STATUS	PURPOSE OF ISSUE

Your Home Plans

PROJECT
Oakhurst
West Chiltington Road
Pulborough
West Sussex, RH20 2EE

TITLE
Proposed North & South Elevations

CLIENT
Mr & Mrs Miller

DRAWN BY	DATE
JG	12th March 2024
SCALE (@ A1) 1 : 50	PROJECT NUMBER OAK-23
DRAWING NUMBER A103	REV B