
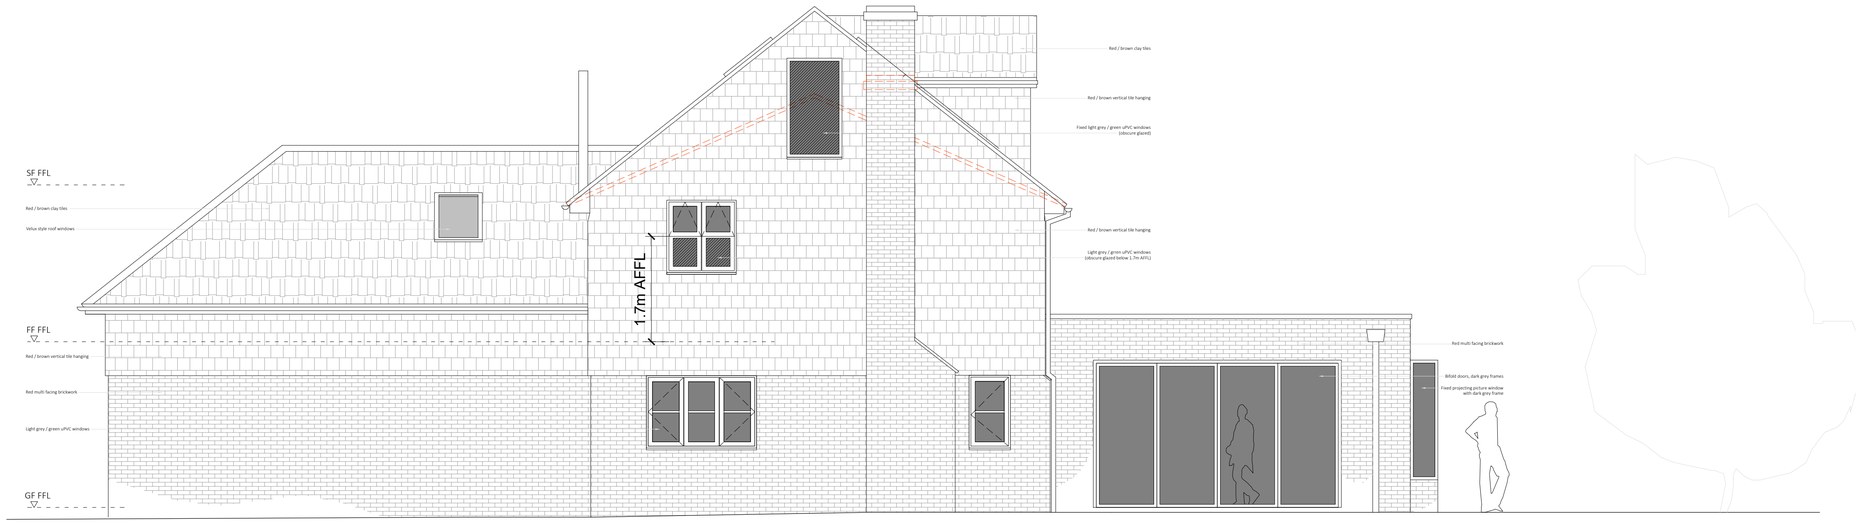


West Elevation as Proposed
1:50 @ A1

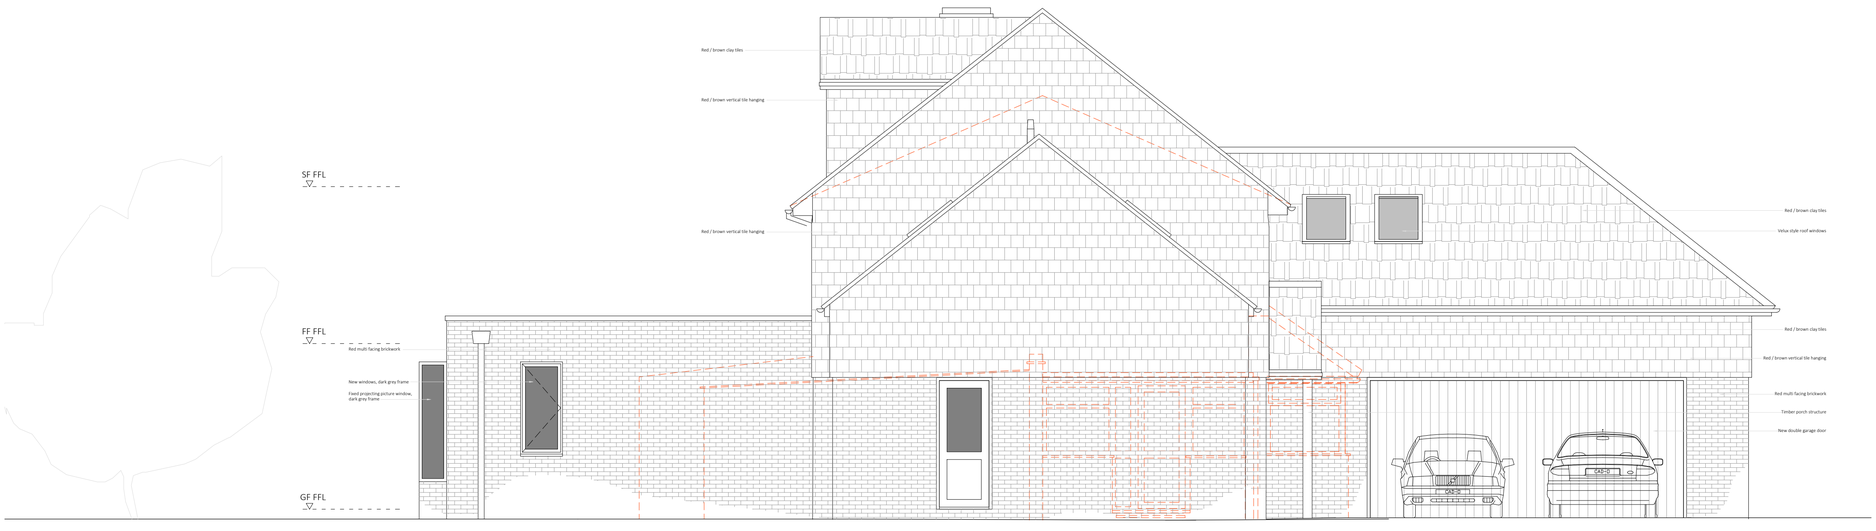

East Elevation as Proposed
1:50 @ A1

0 1 2 3 4 5
M E T R E S

REV	DATE	DESCRIPTION
B	09.04.25	Notes RE windows and brickwork updated
A	25.02.25	Kitchen window revised, notes added

This drawing should be read in conjunction with all other drawings. Do not scale.
All Dimensions must be site checked.
Copyright © Catherine Whitby Architects

catherine whitby
ARCHITECTS
Architects Registration Board
REG NO: 069618H

Drawing Status
PLANNING

Project
Mr & Mrs Edwards
Hill View
New Hall Lane

Title
Proposed East and West Elevations

Project No.	Drawn By	Checked By
02417	cw	cw

Drawing No.
006

Scale	Date	Revision
1:50 @ A1	Feb 25	B