
This drawing is to be read in conjunction with all other relevant drawings and specifications.
Do not scale from this drawing (Unless for planning purposes). Use figured dimensions only.
All levels and dimensions to be checked on site prior to commencement of works on site.
All dimensional discrepancies are to be brought to the immediate attention of the originator.
Responsibility cannot be accepted for alteration and/or deviation from this design without prior knowledge.
Copyright reserved.
This drawing may only be used under licence for the client and location specified in the title block. It may not be copied or disclosed to any other third party without prior written consent.


It is the responsibility of the Client to check Legal Boundaries are correctly indicated and that relevant Party Wall Notices (usually served via a Surveyor) where required have been served to adjoining neighbours prior to any commencement of works. No responsibility will be held by Simon Harvey Designs Ltd for any failure in the above.

0 1 2 3 4 5

Scale Bar 1:100

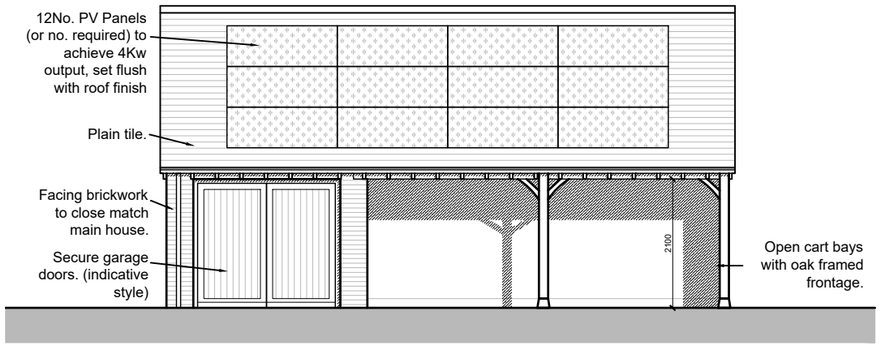


SOUTH ELEVATION
AS PROPOSED

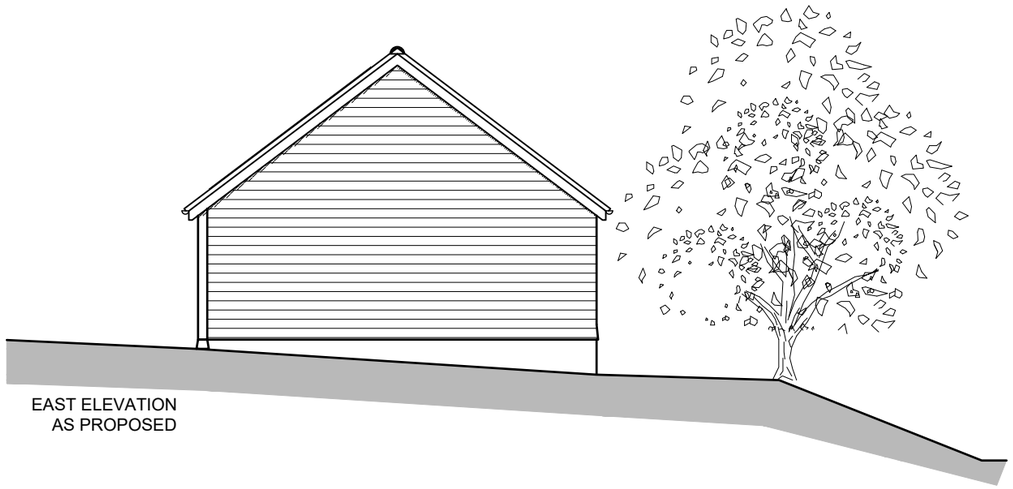


EAST ELEVATION
AS PROPOSED


Vegetation / screening shown dashed for clarity.

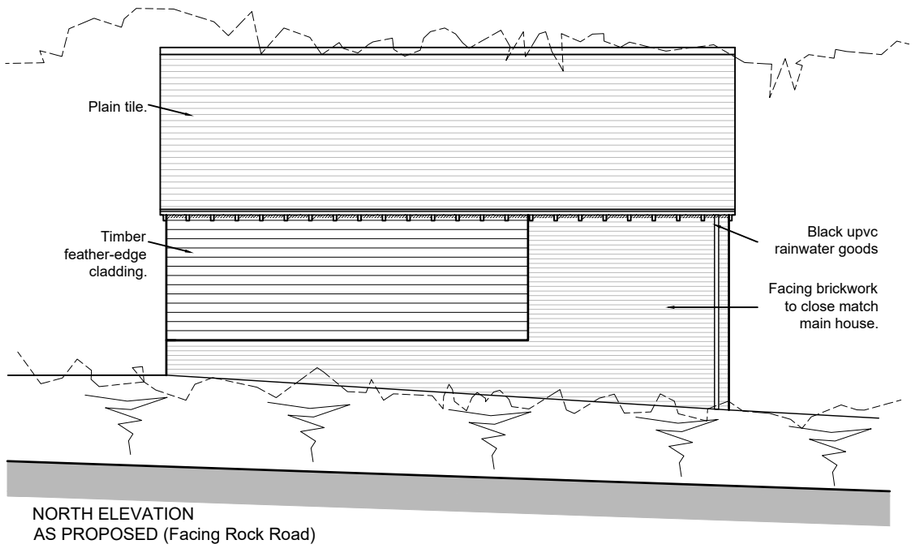


NORTH ELEVATION
AS PROPOSED (Facing Rock Road)

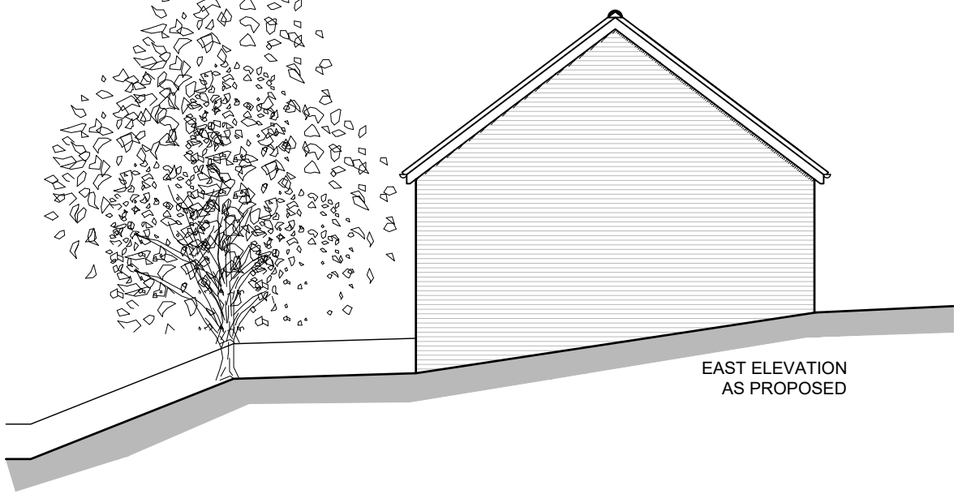

EAST ELEVATION
AS PROPOSED

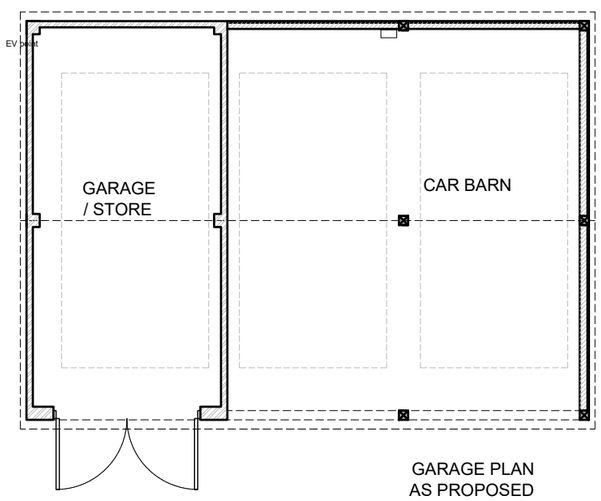

GARAGE PLAN
AS PROPOSED
56m²

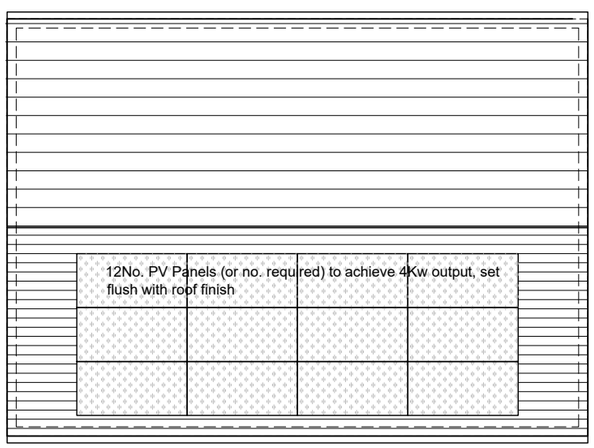

GARAGE ROOF
AS PROPOSED

A - Revisions to position and handing of garage as requested by Client. Drawings updated to reflect topography. - 08.03.2024

Revision

PLANNING

SIMON HARVEY DESIGNS LTD

2 Greenfield Way,
Storrington,
West Sussex.
RH20 4PY

t: 07833 178649
e:office@simonharveydesigns.com

Client: Mr & Mrs Bodie,

Project: New build detached garage and car barn at;

Address: Birch Holt,
Rock Road,
Storrington,
West Sussex.
RH20 3AG

Drawing Title: PROPOSED ARRANGEMENT

Drawing Number: 124_02

Date: February 2024

Scale:1:100 @A3