
West Barn
Location Plan
Drg. 001
10/01/2025

Jessups Farm
Honeybridge Lane
Ashurst
BN44 3AW

Batcheller Monkhouse

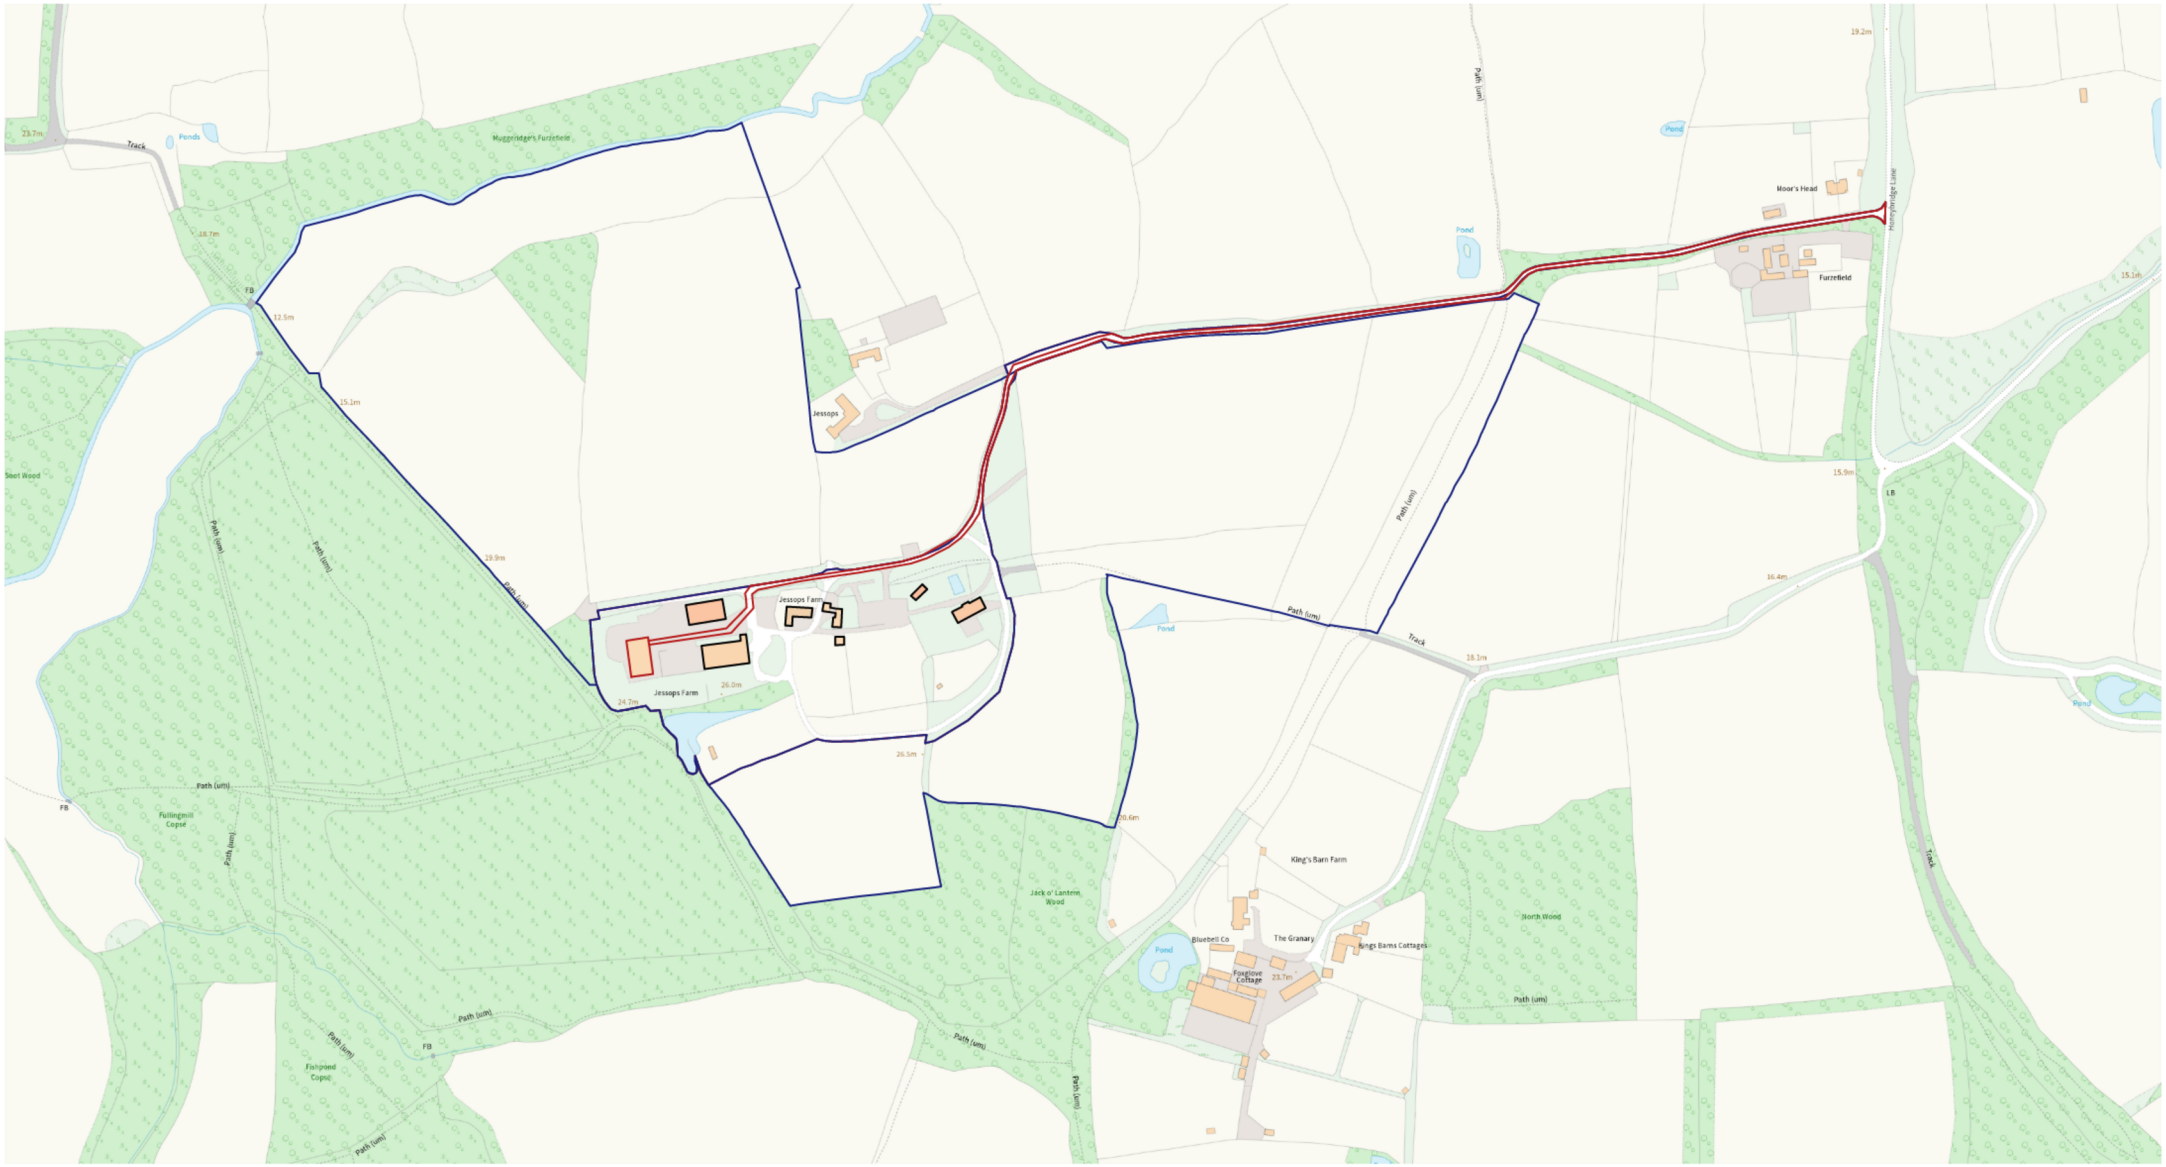

Produced on Land App, Jan 10, 2025.
© Crown copyright and database right 2025 (licence number 100059532)

100 m
Scale 1:5000 (at A4)

N