

WEST BARN (Nº1) FARM MACHINERY BARN (SECURE)


ELEVATION CD

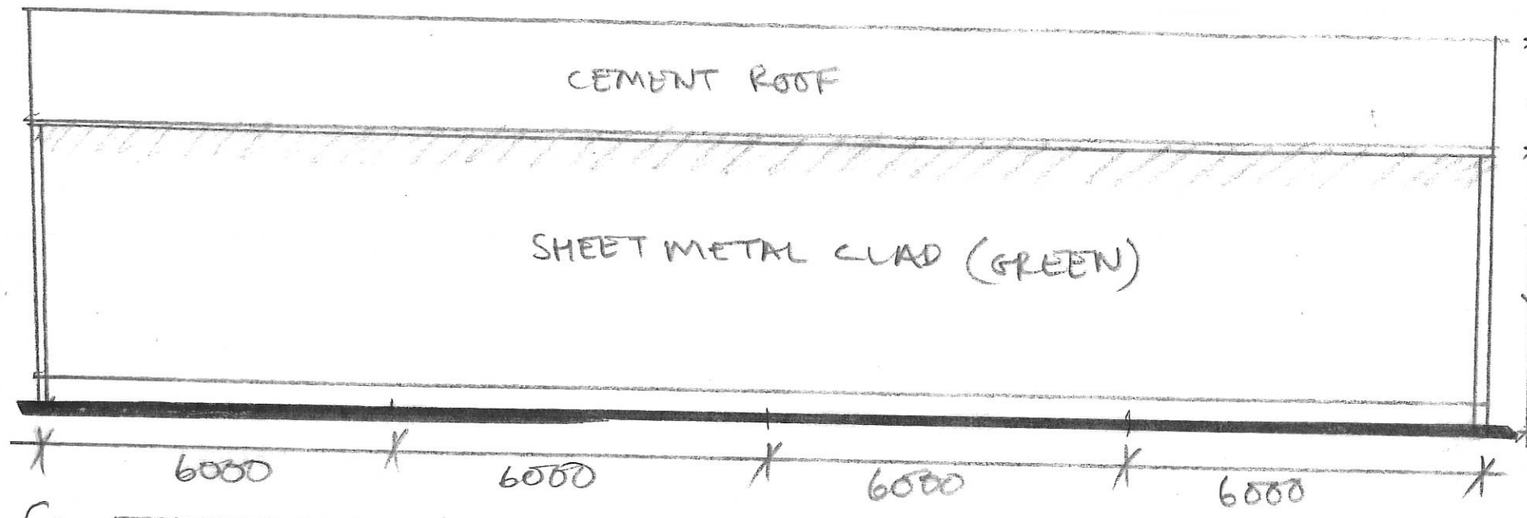


ELEVATION CA

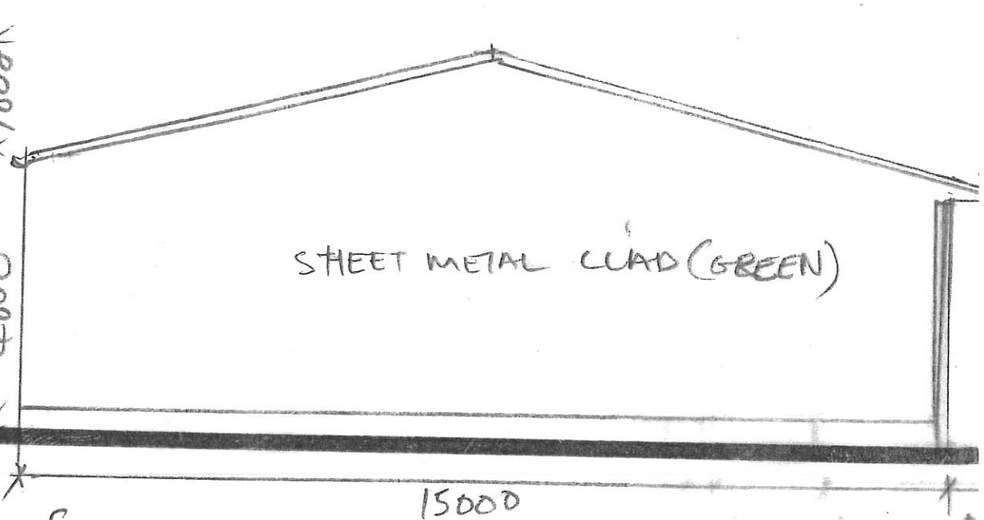

ELEVATION AB

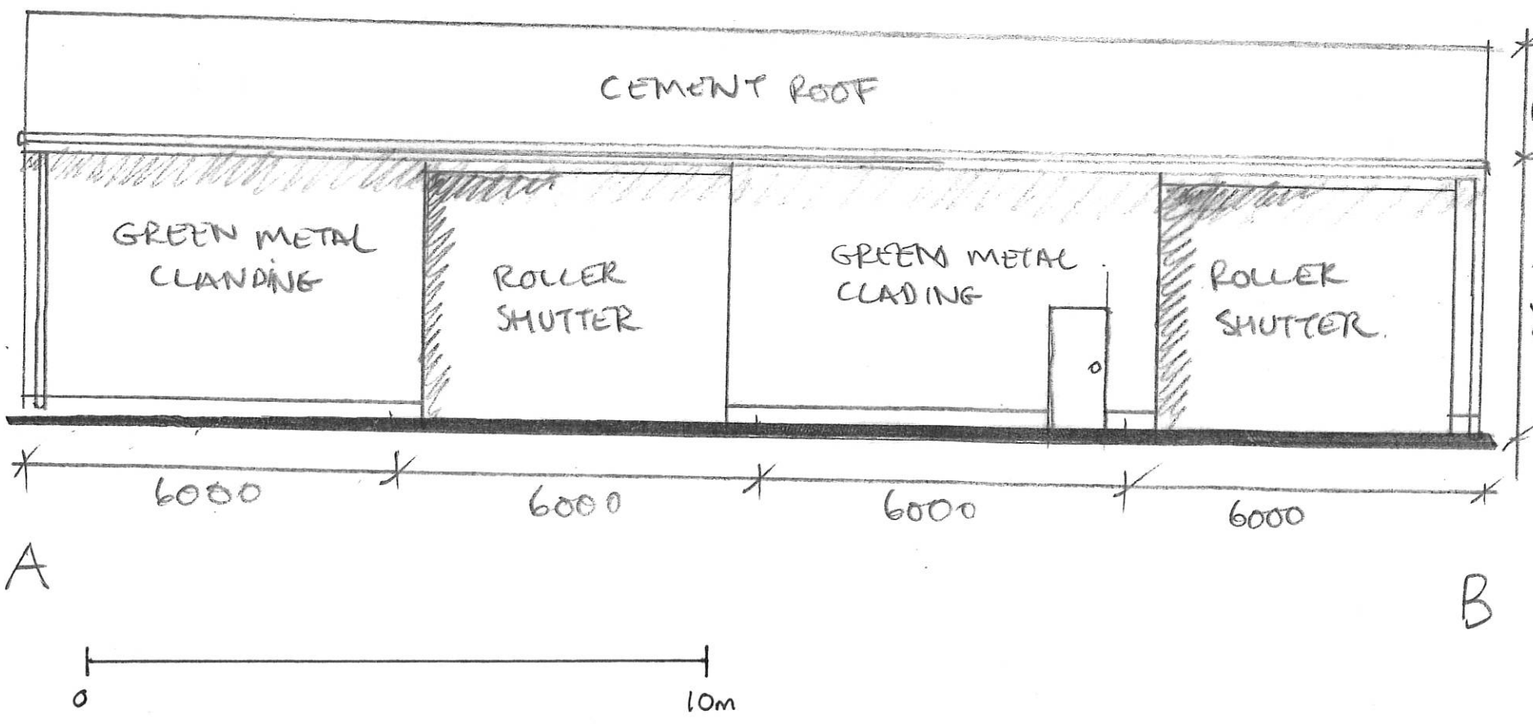

ELEVATION BD

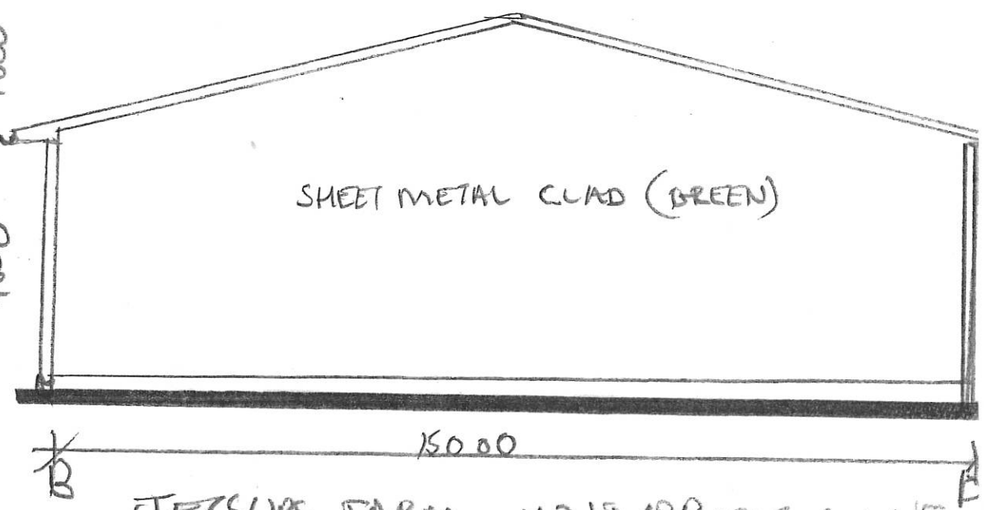

JESSUPS FARM, HONEYBRIDGE LANE
ASHURST, BN44 3AW
SCALE 1:100 @ A3
DATE 11/05/23
DRAWING NO 1

JOHN EAGAR RCA