
WEST BARN (No1) SECURE FARM MACHINERY STORE

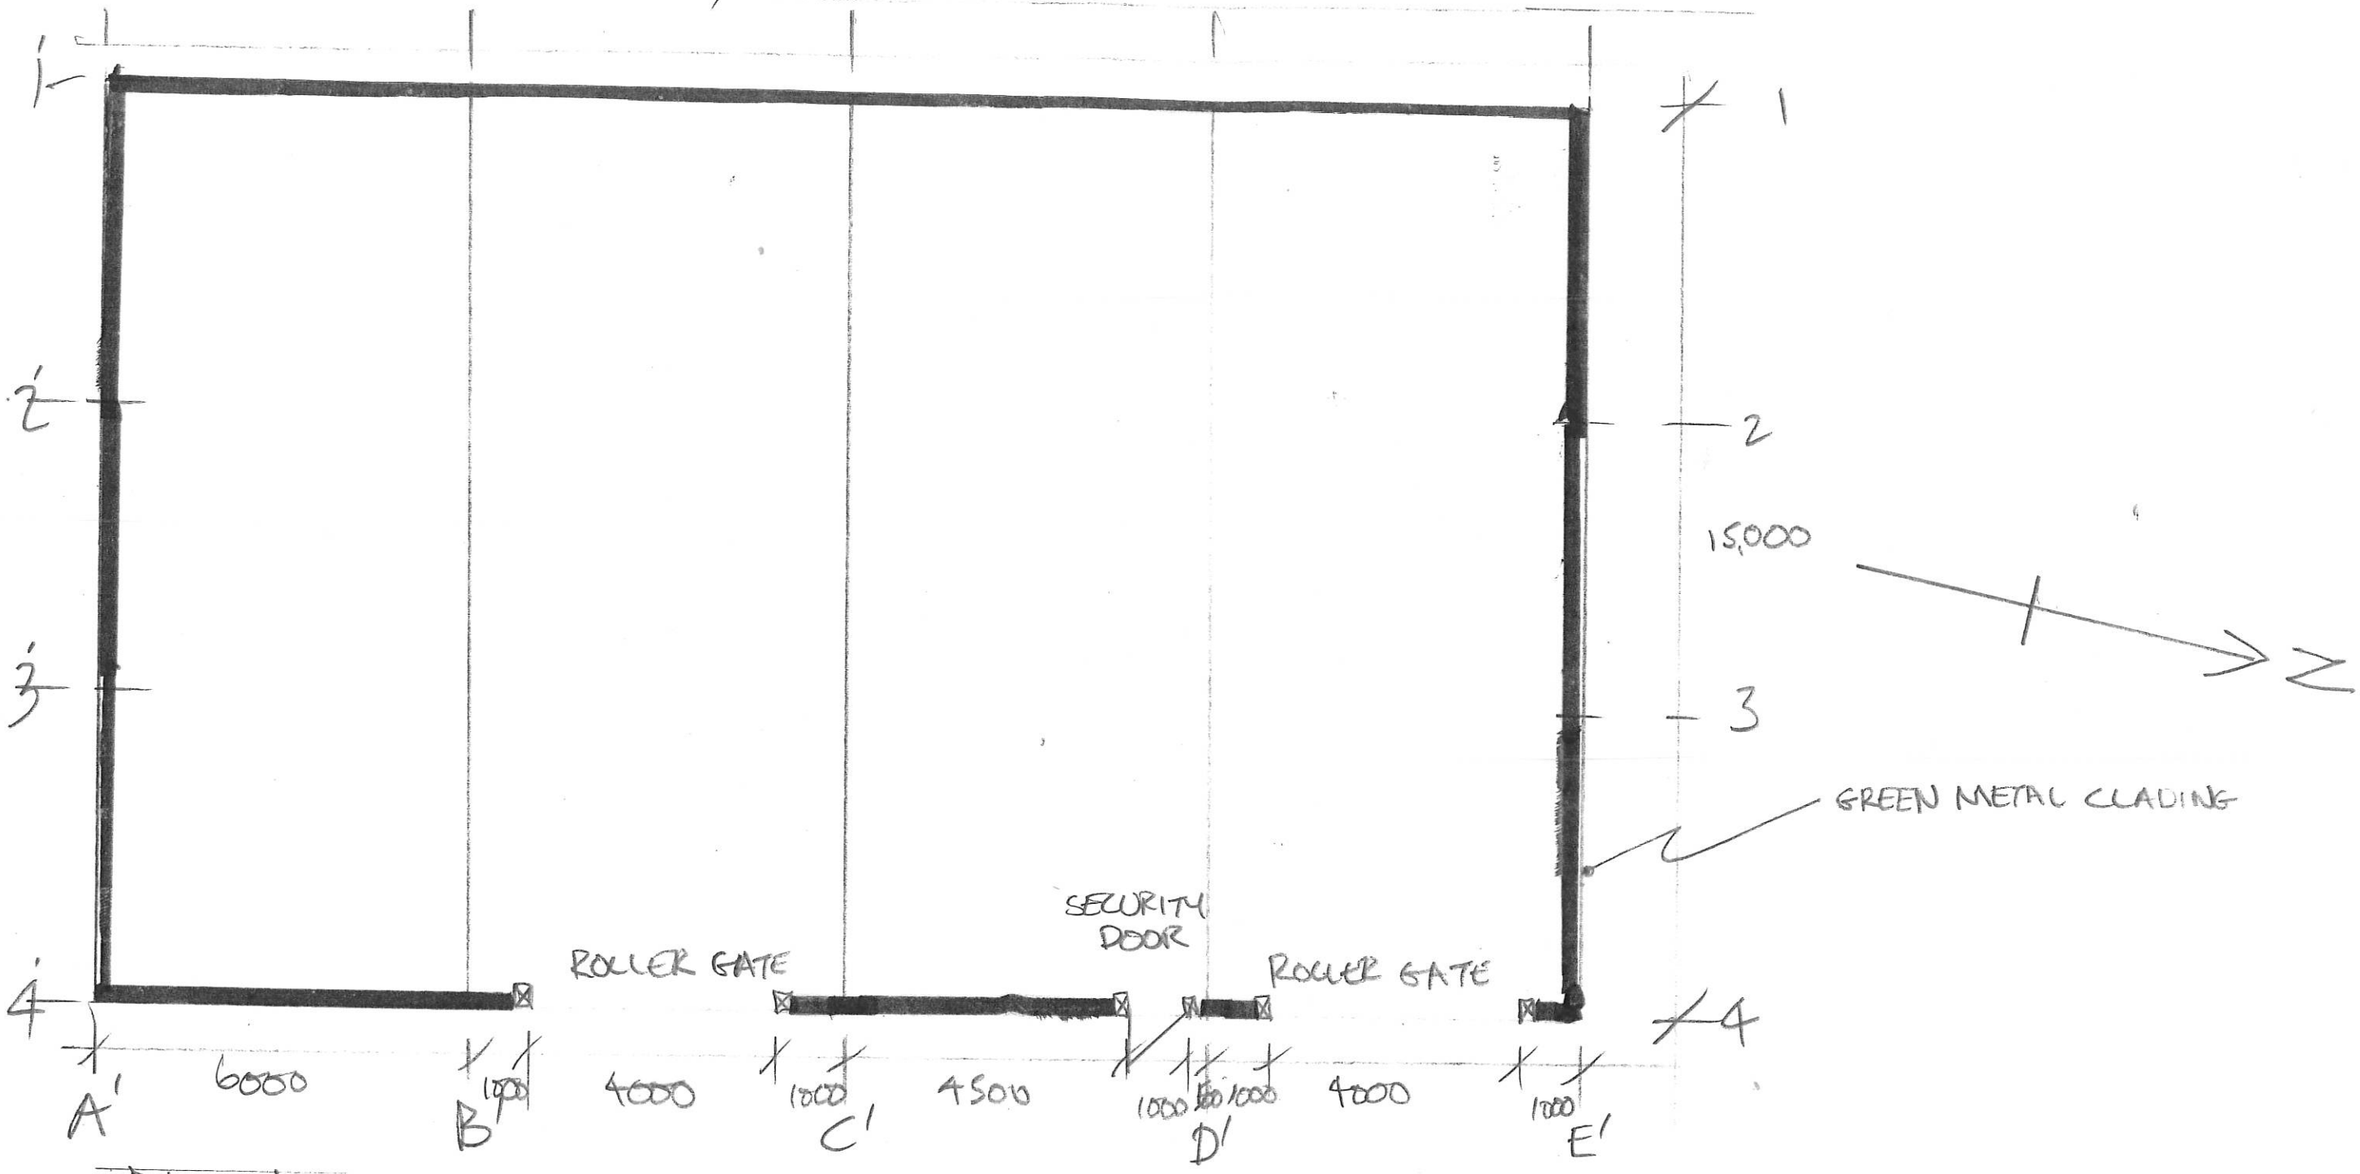

PLAN

JESSOPS FARM – SECURE BARN
HONEYBRIDGE LANE
ASHURST BN44 3AW
SCALE 1:100 @ A3
DATE 11/05/23
DRAWING NO 2

JOHN EAGER RCA(MM)