


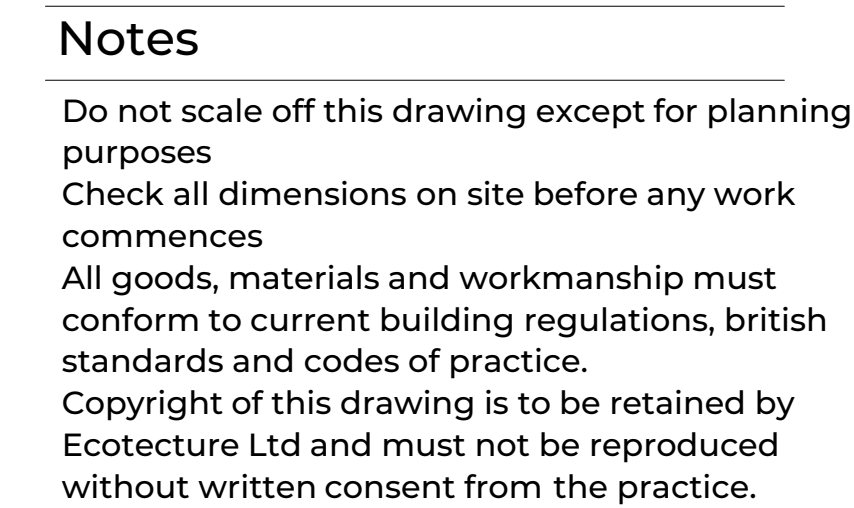

Drawing to be printed A1



Key

-  Existing
 Proposed
 Demolition
 Site Boundary
 Neighbours' View Lines - Habitable Rooms
 Neighbours' View Lines - Non-Habitable Rooms

Proposed

ecotecture
ECOLOGICAL ARCHITECTURE

01444 416745 info@ecotecture.co.uk
www.ecotecture.co.uk

31 Sussex Road	Haywards Heath
West Sussex	RH16 4DZ

Client: Lucy and Nick Goundry

Address: The Cottage
Rudgwick
West Sussex
RH12 3EH

Description: Proposed Site Layout Views
(First Floor Level)

Scale: 1:100 Date: 10/04/2026
Drawn: KR Checked: JS

Drawing No: 844 / 304