



Notes

Do not scale off this drawing except for planning purposes
Check all dimensions on site before any work commences
All goods, materials and workmanship must conform to current building regulations, british standards and codes of practice.
Copyright of this drawing is to be retained by Ecotecture Ltd and must not be reproduced without written consent from the practice.


Drawing to be printed A1

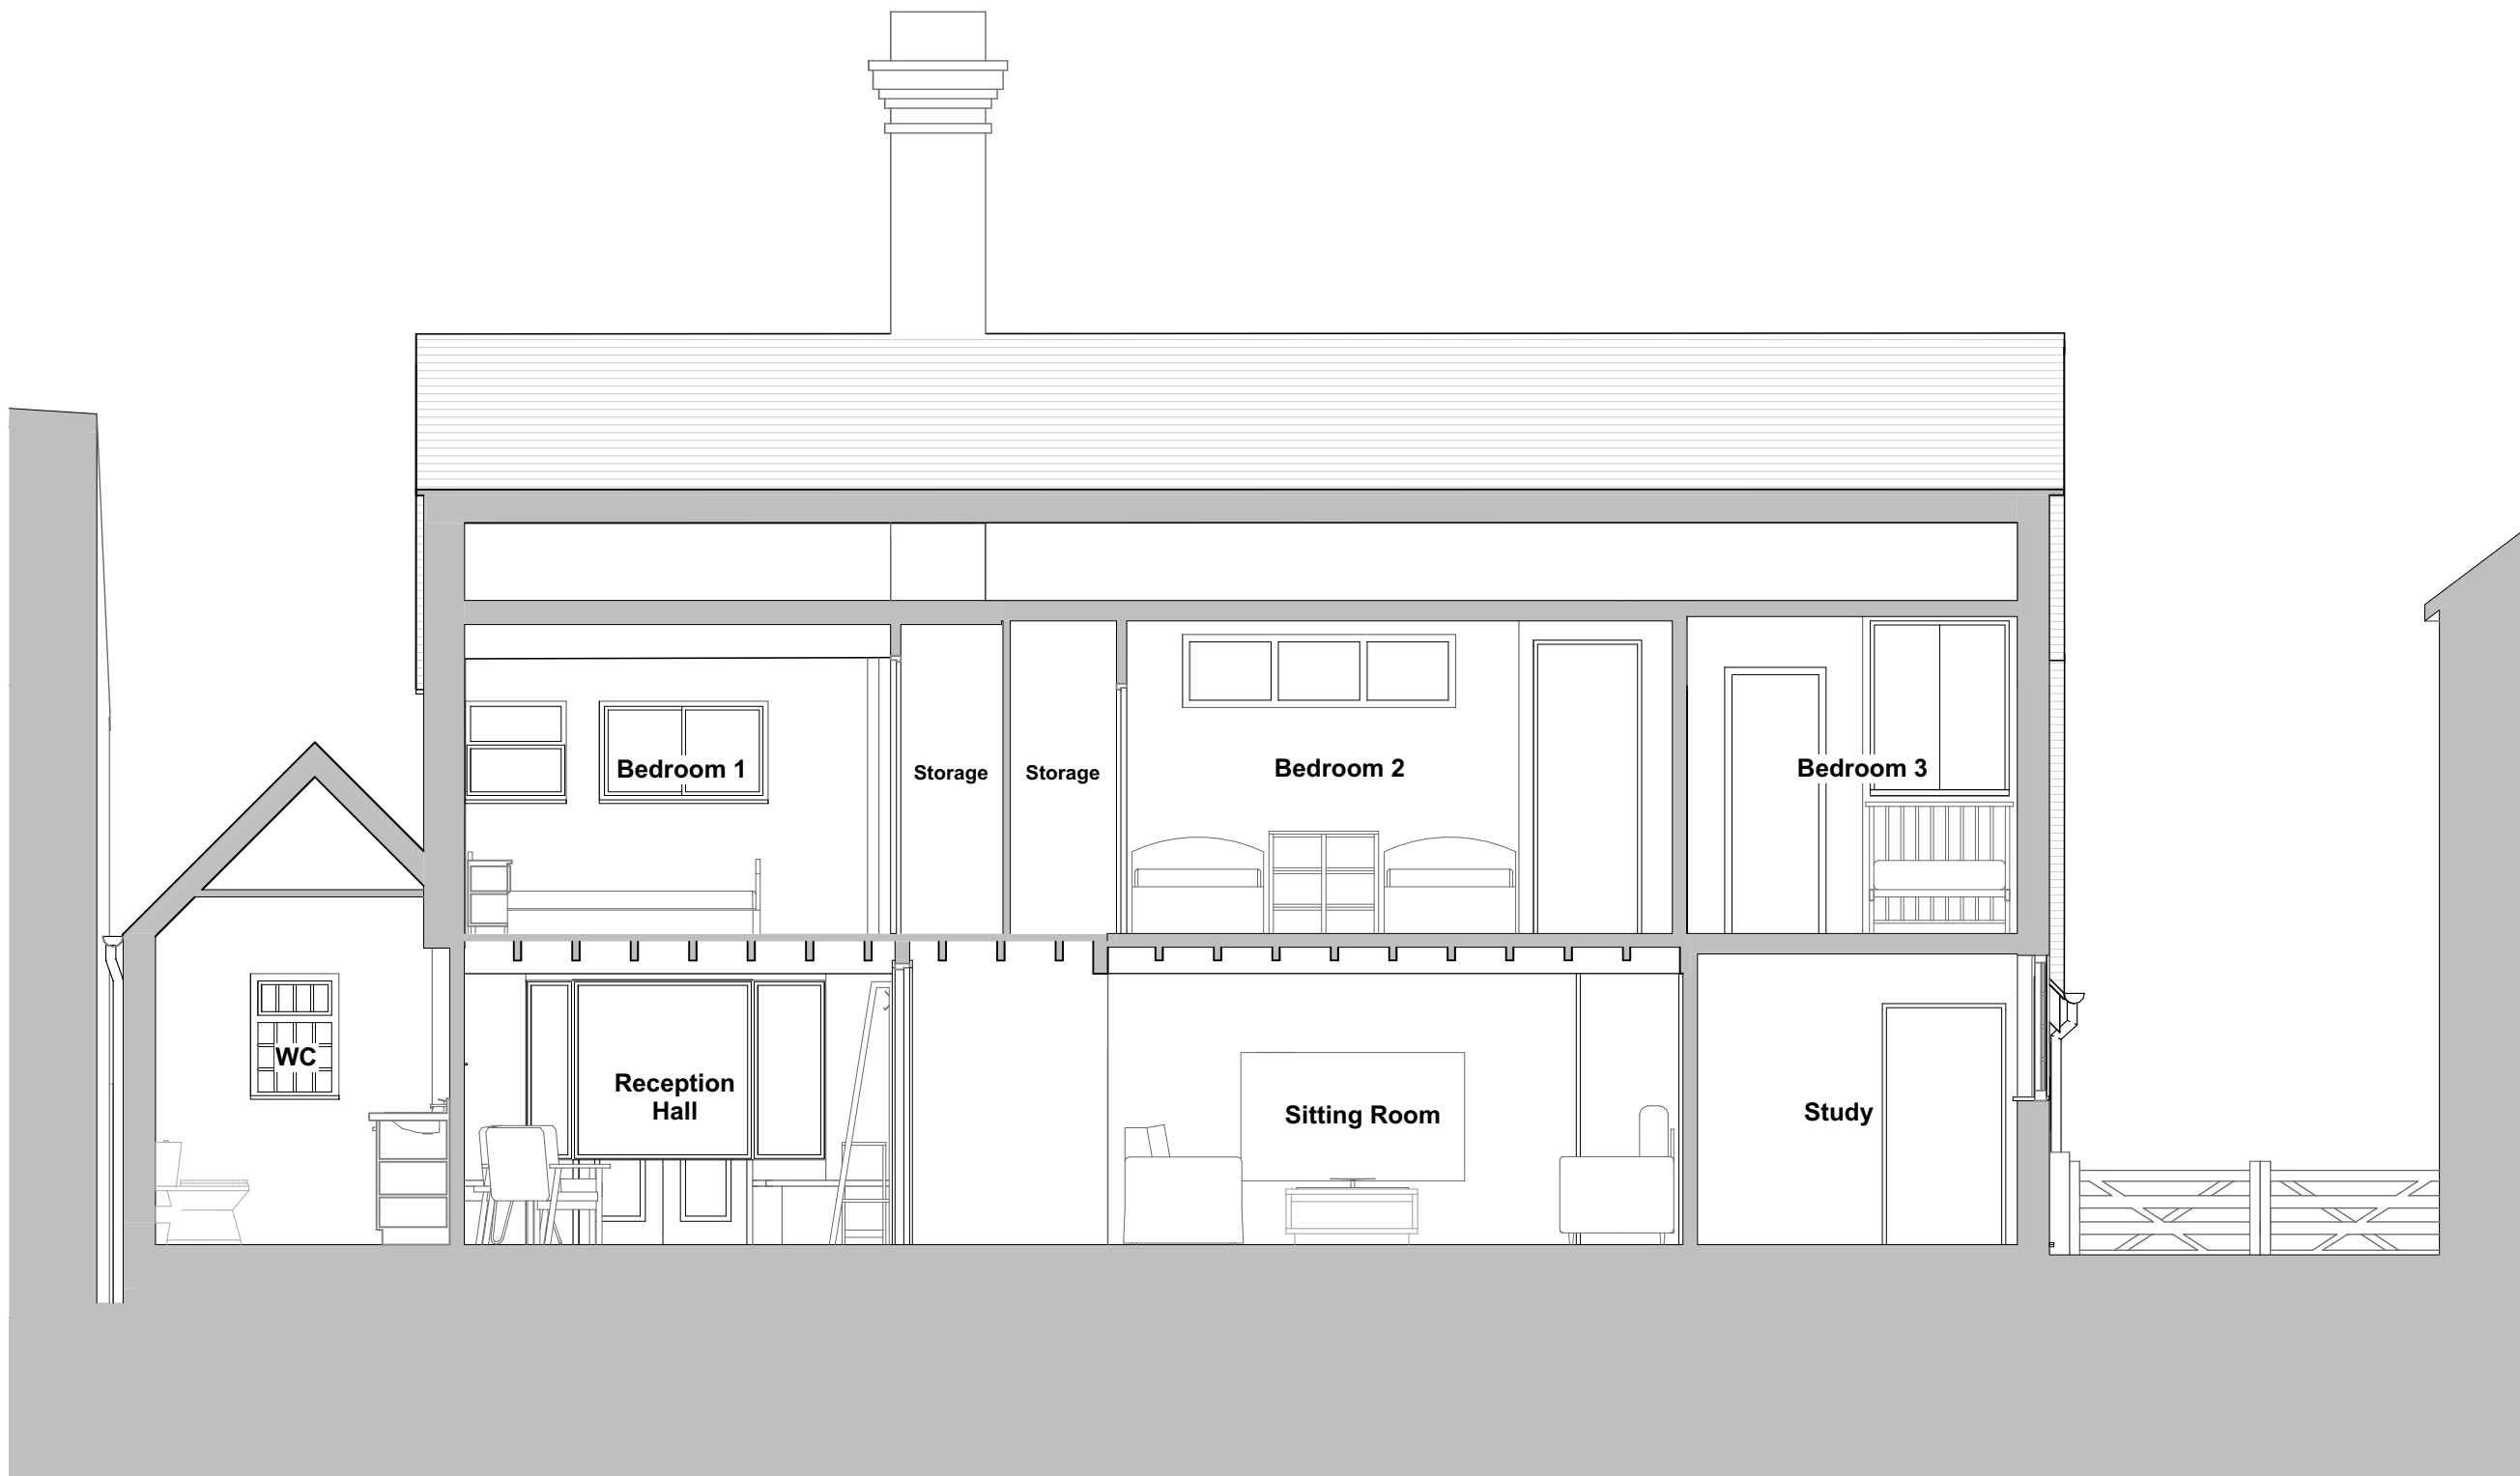

Section AA

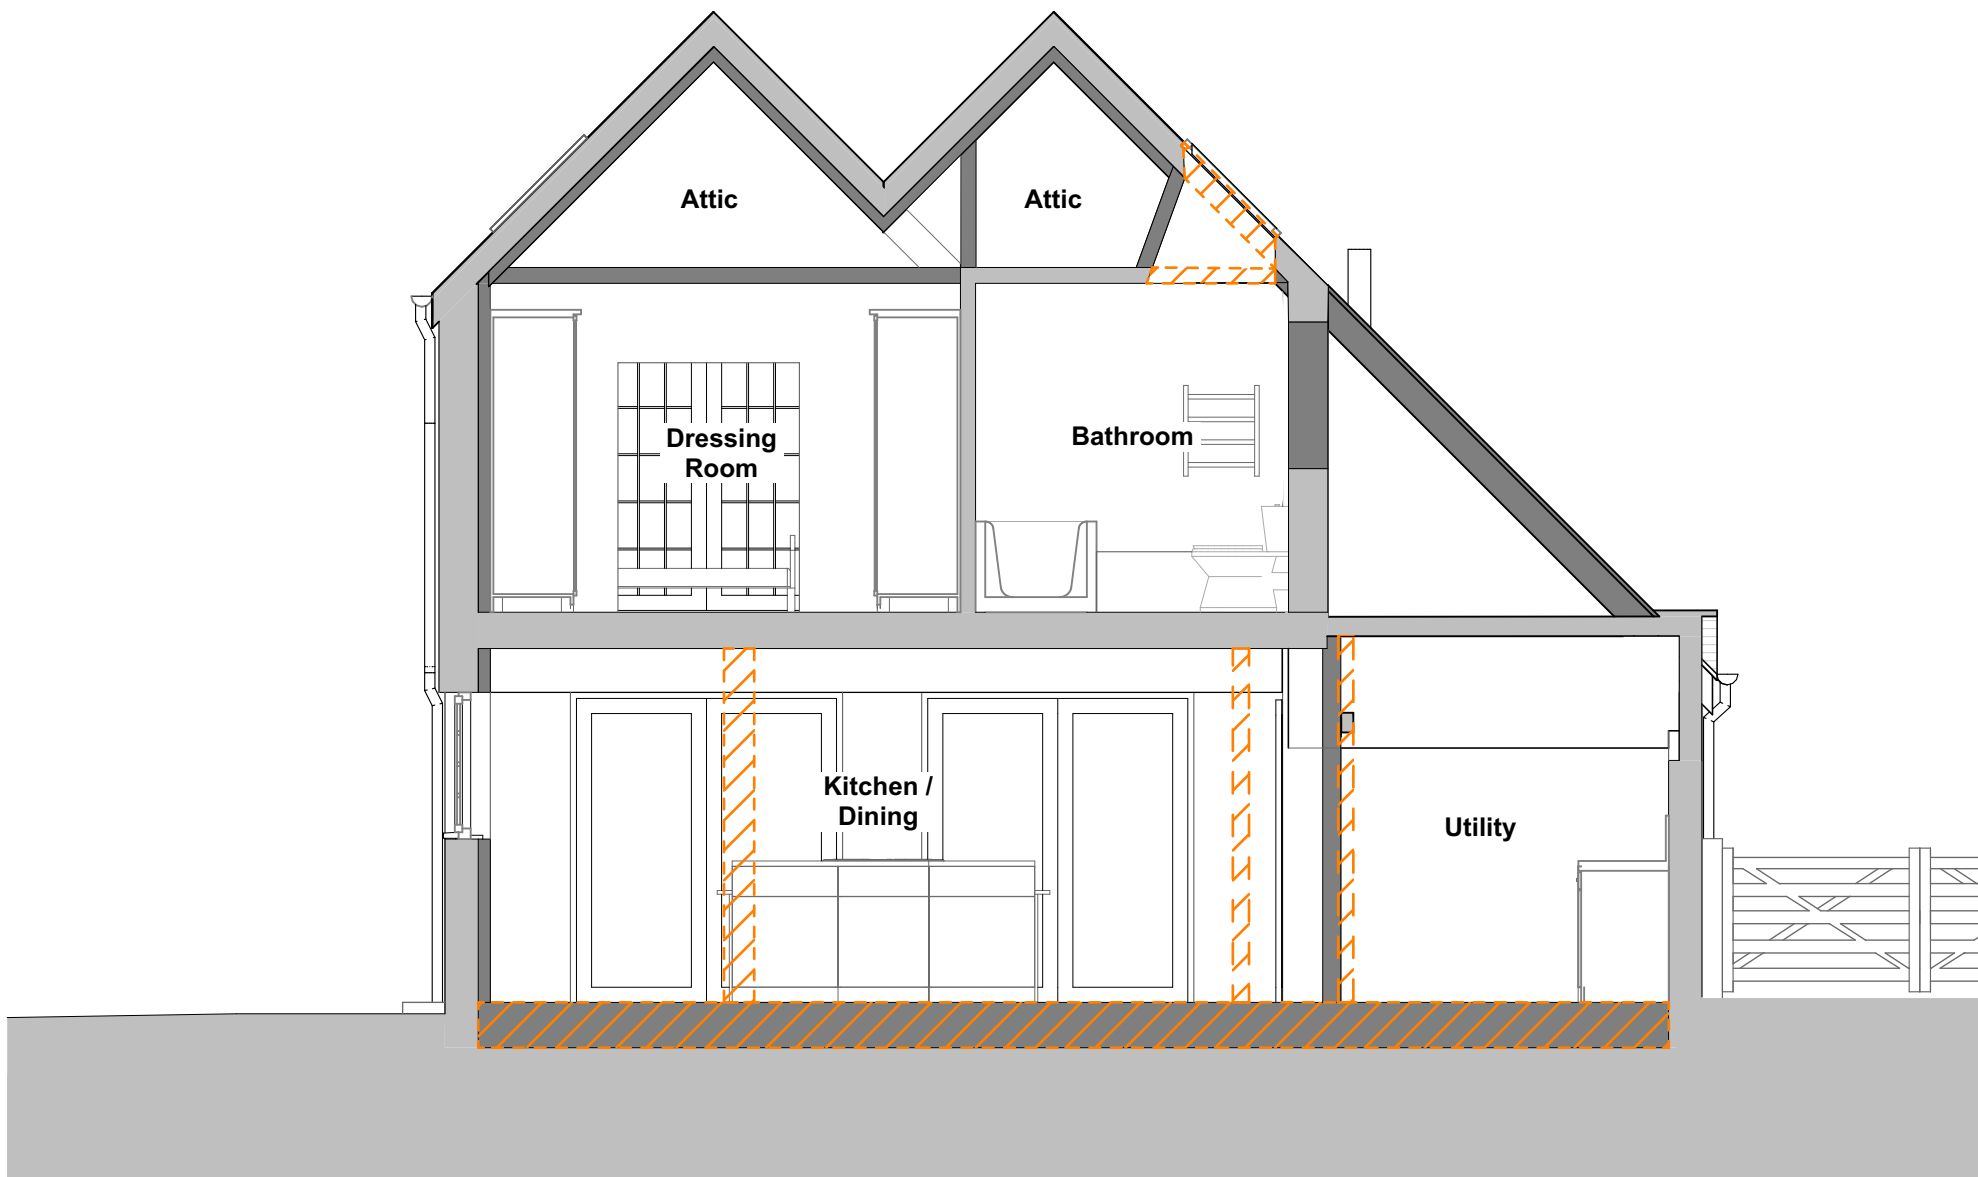


Section CC

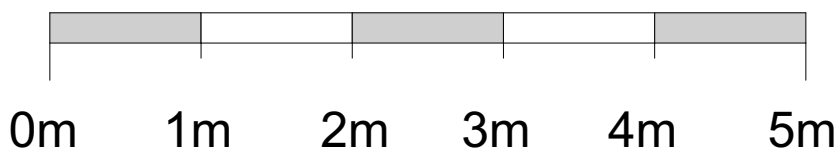

Scale 1:50

Key

- Existing
- Proposed
- Demolition

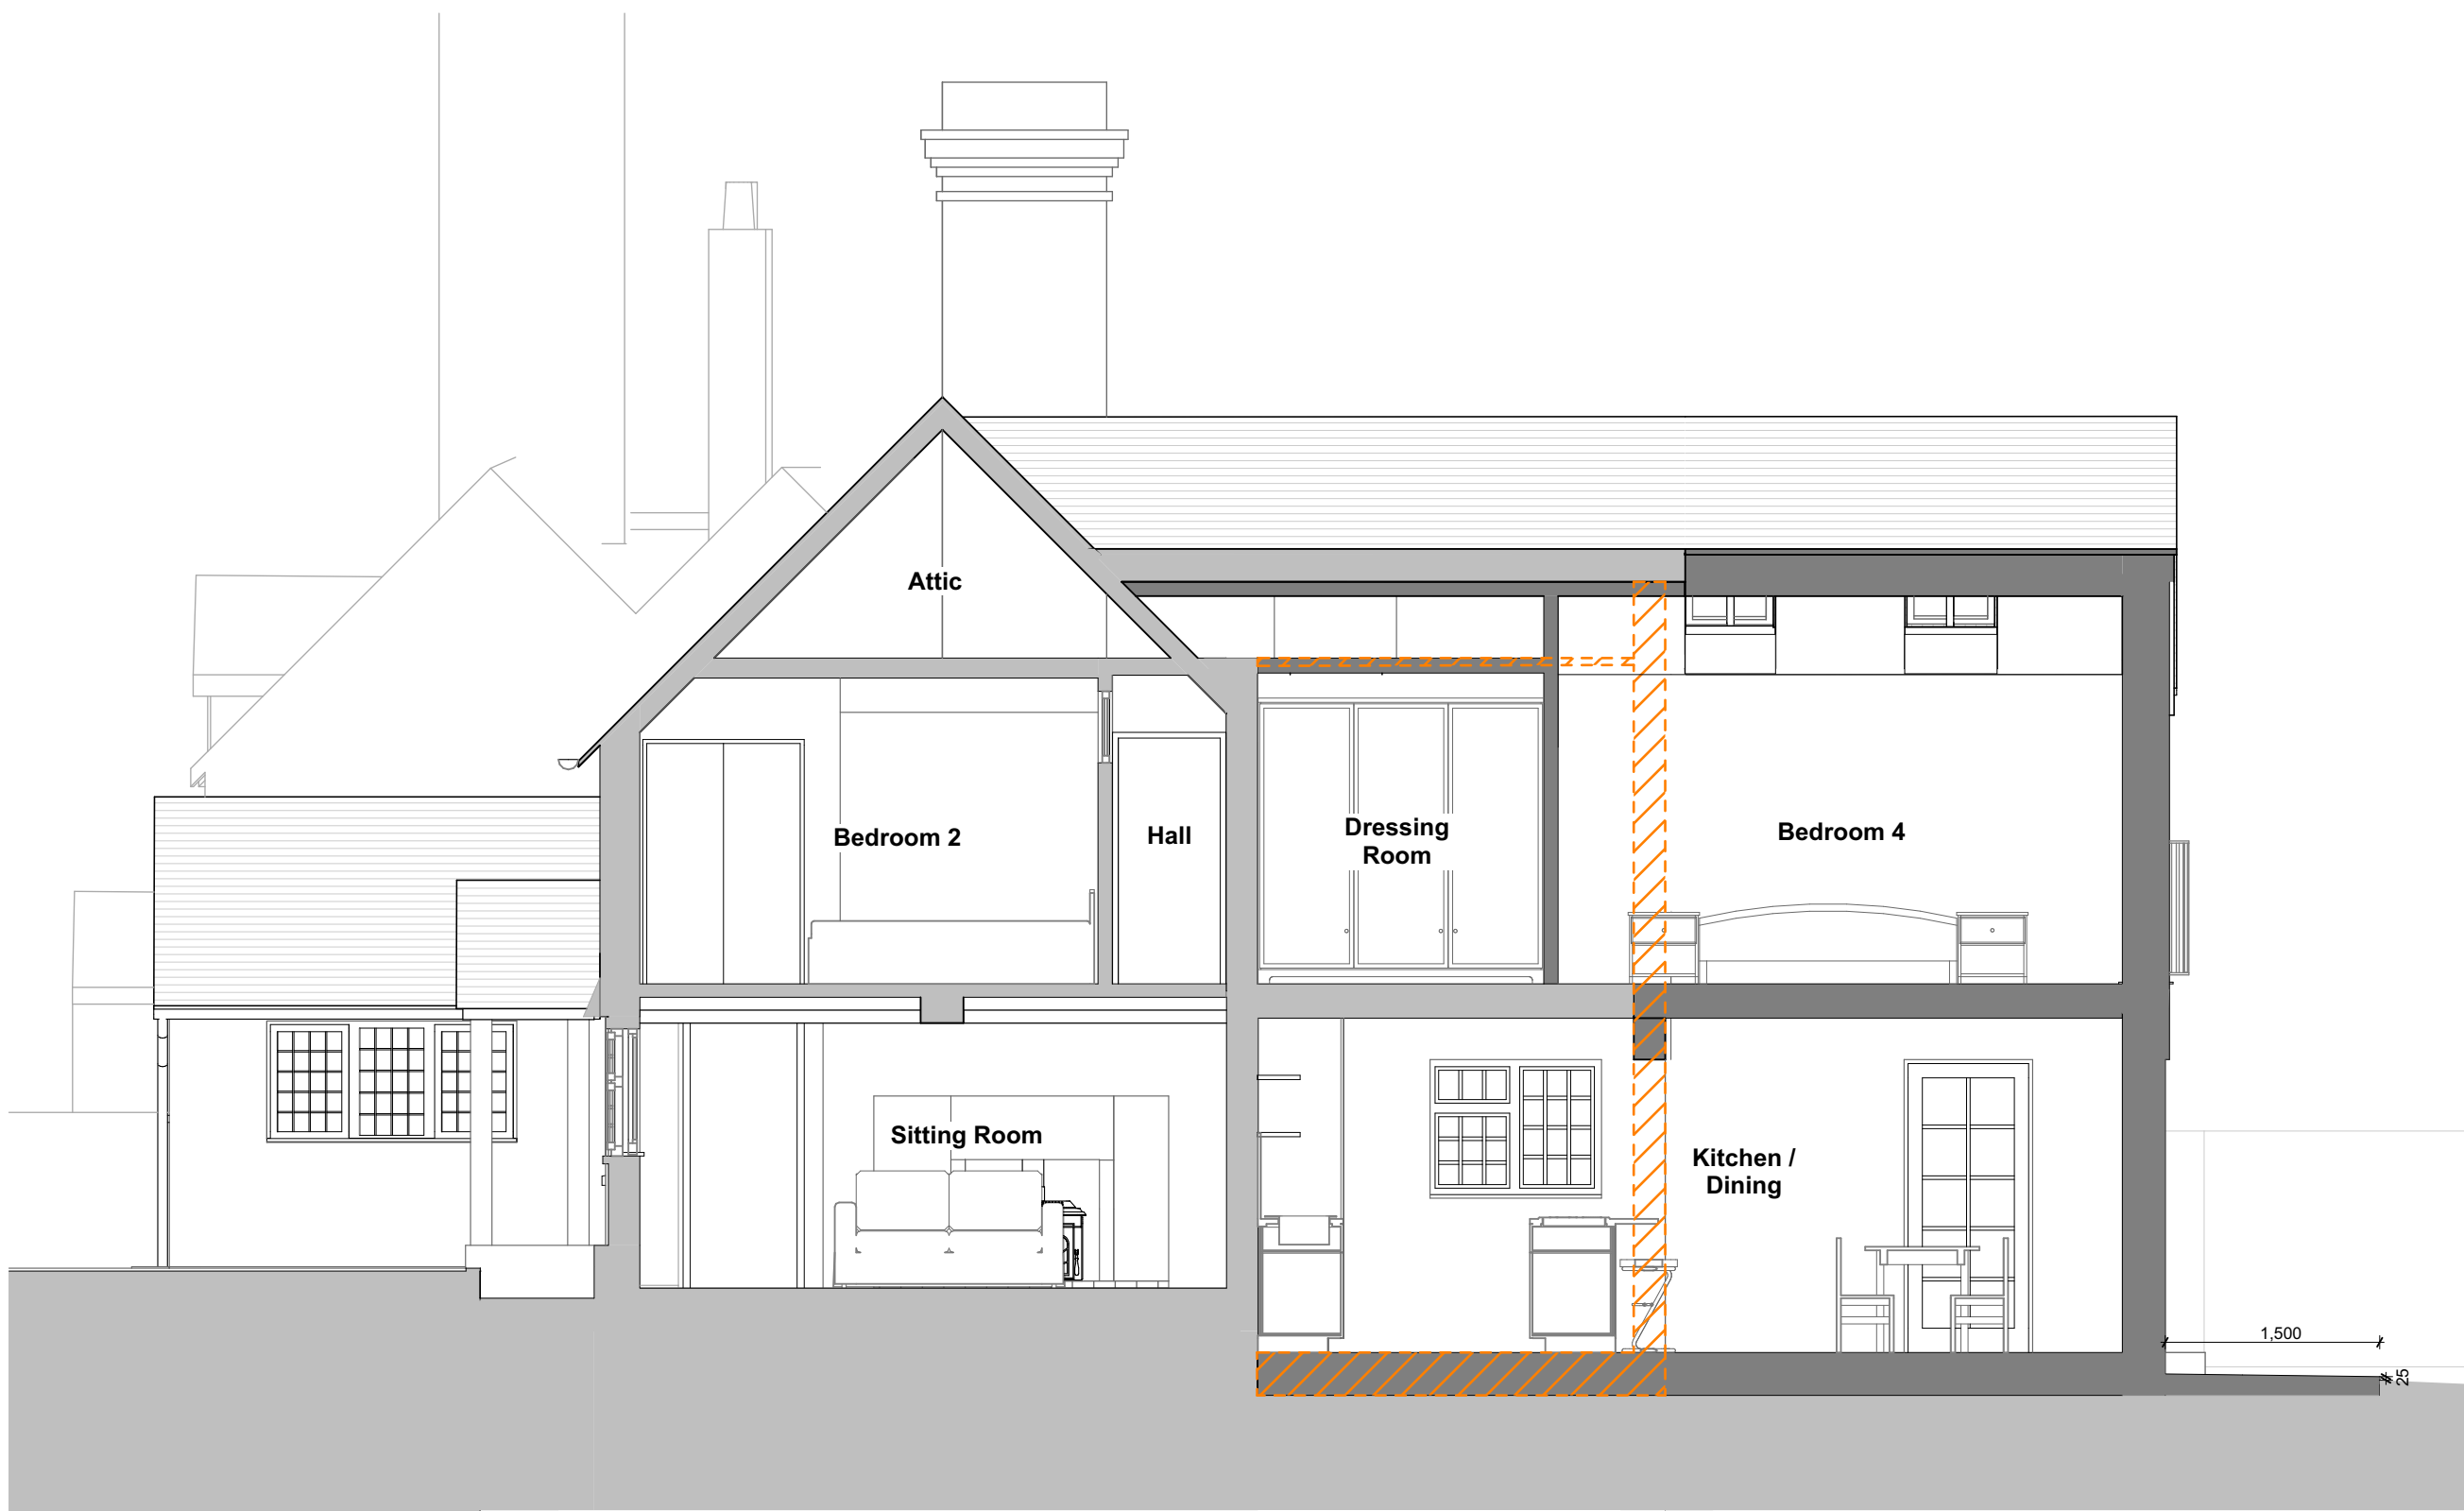

Section BB



Section DD

Proposed

ecotecture
ECOLOGICAL ARCHITECTURE

01444 416745 info@ecotecture.co.uk
www.ecotecture.co.uk

31 Sussex Road Haywards Heath
West Sussex RH16 4DZ

Client: Lucy and Nick Goundry

Address: The Cottage
Rudgwick
West Sussex
RH12 3EH

Description: Proposed Sections

Scale: 1:50 Date: 10/04/2026
Drawn: KR Checked: JS

Drawing No: 844 /330A