SOUTH ELEVATION : EXISTING

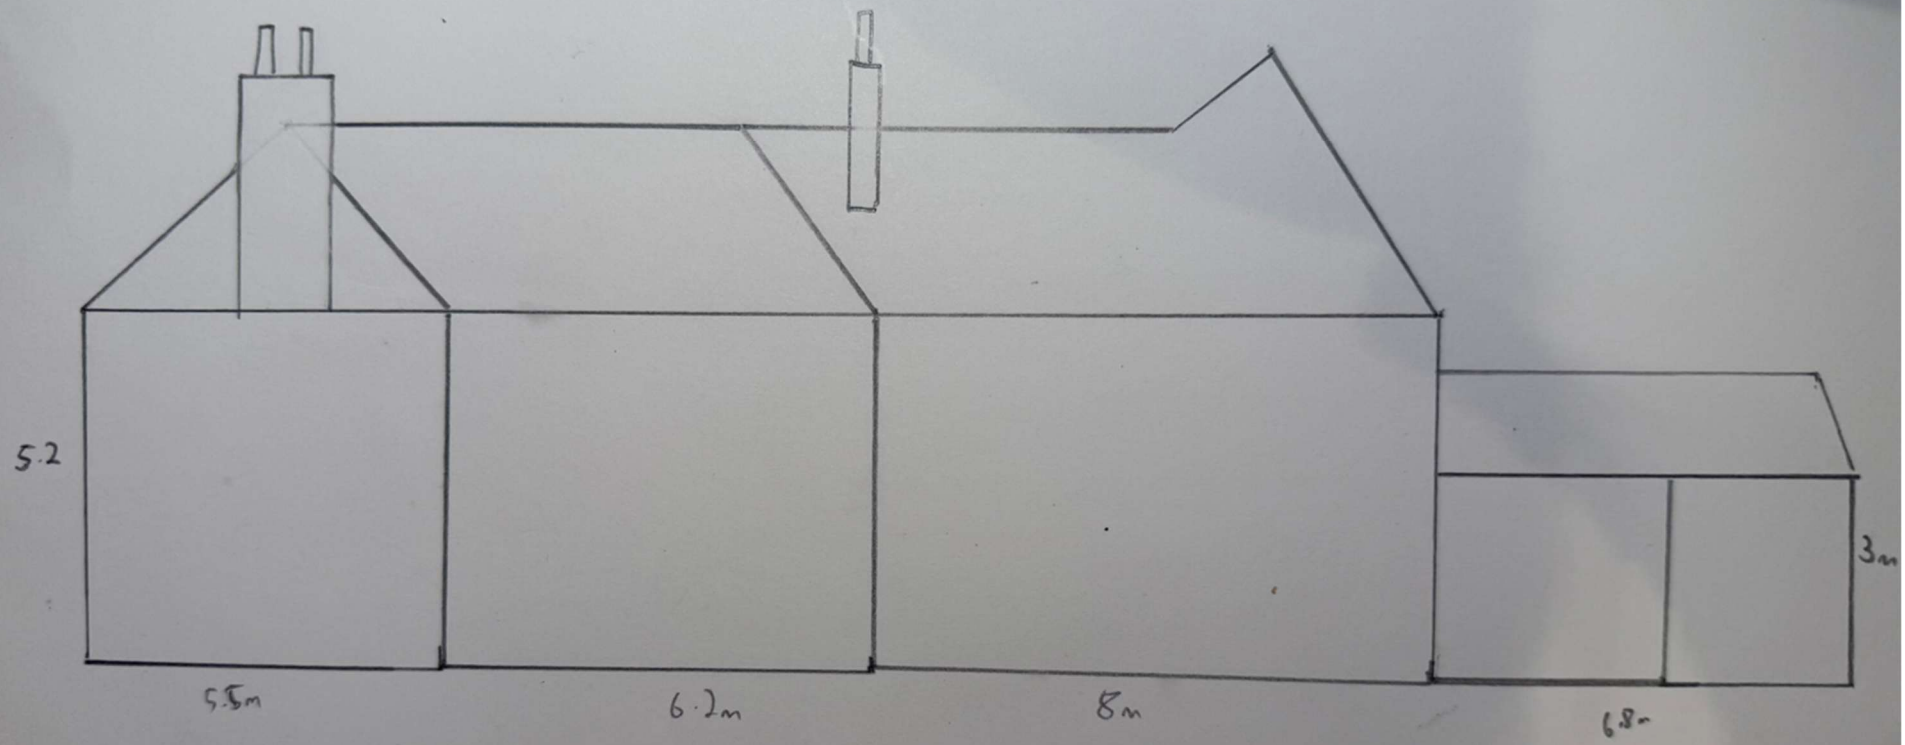

← PUBLIC HIGHWAY

0 1m 2m 3m 4m 5m

Scale 1:100