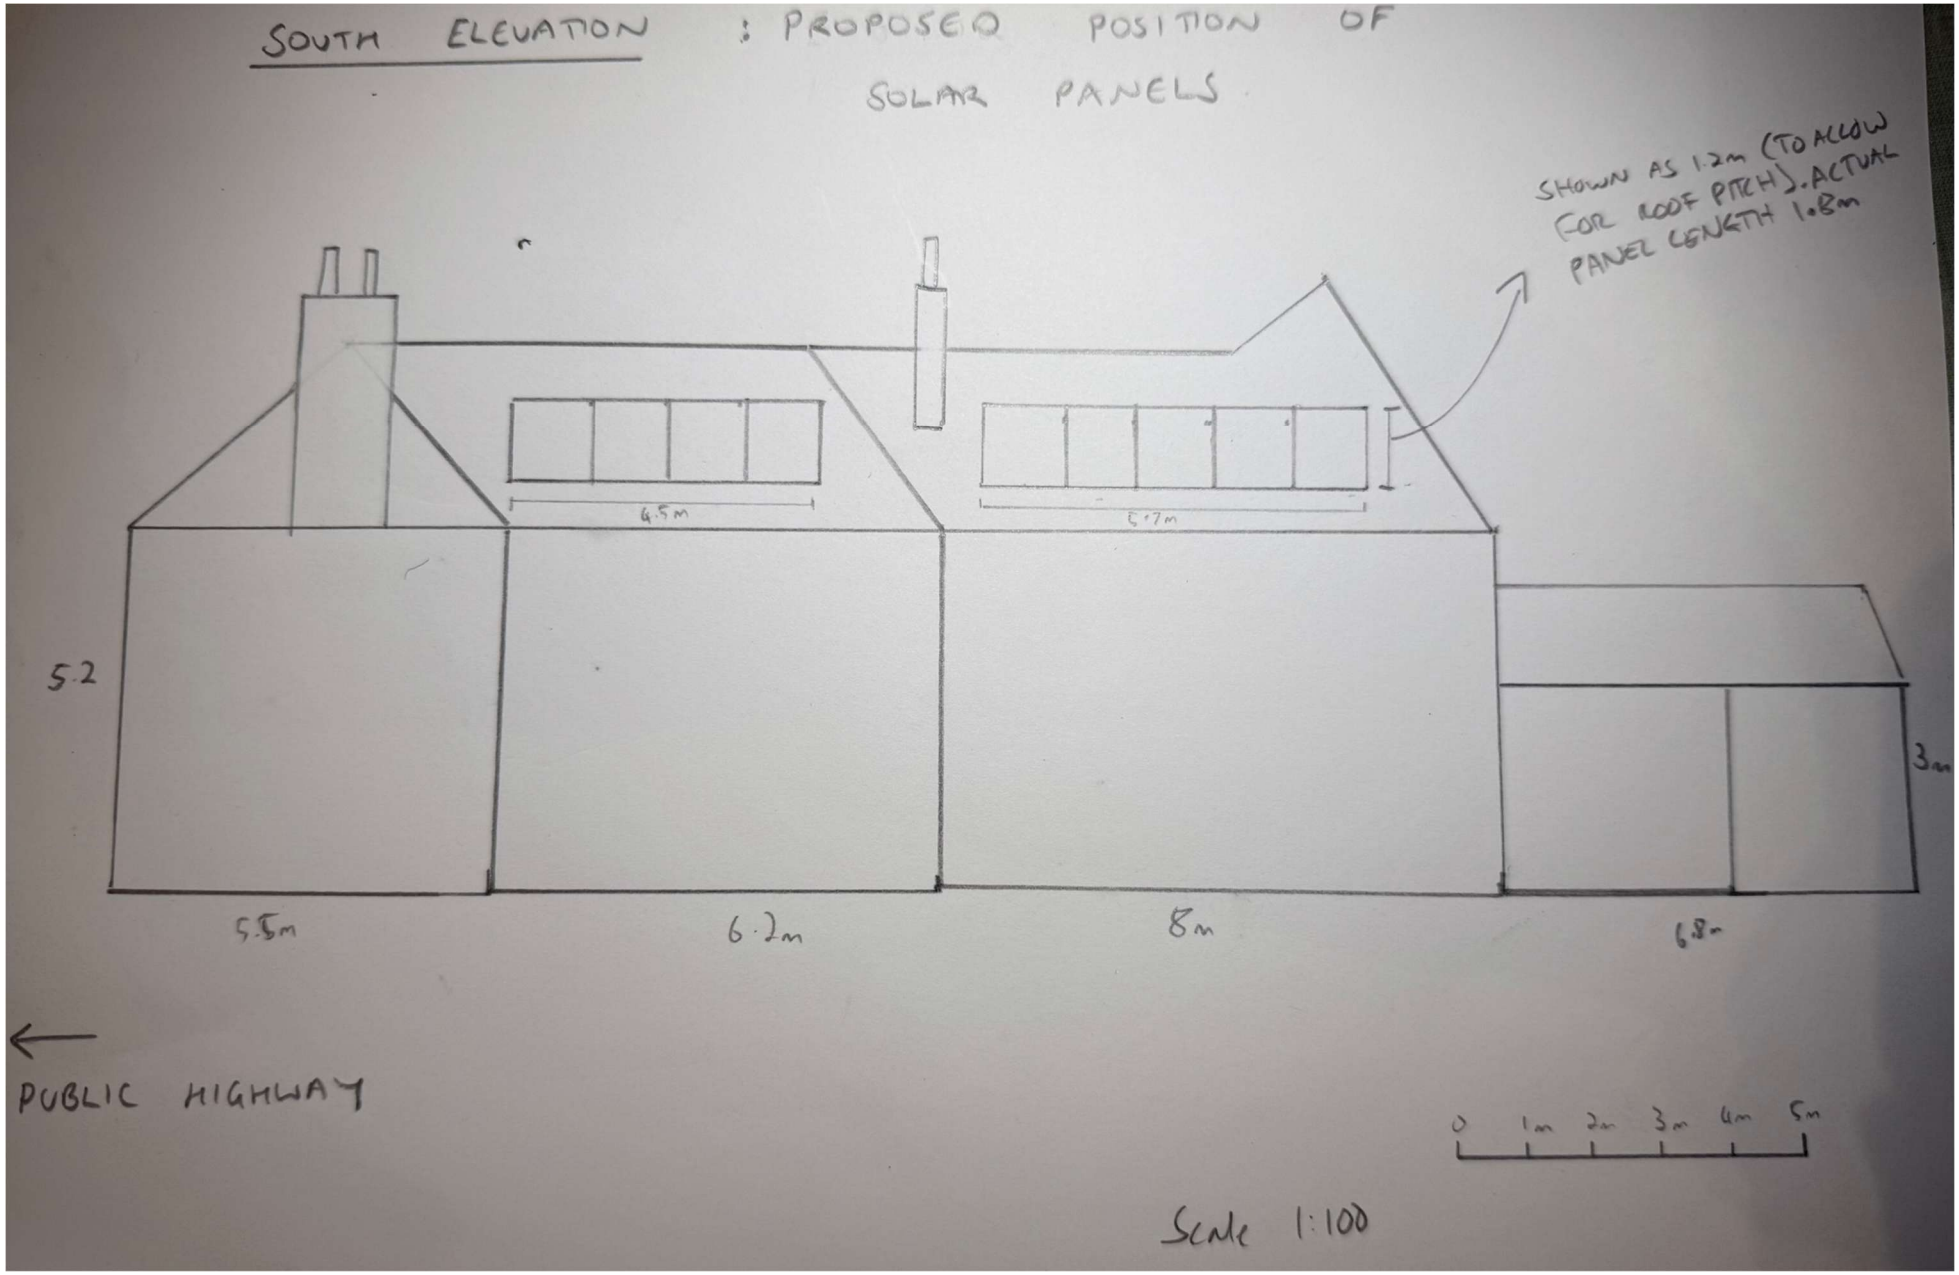
SOUTH ELEVATION : PROPOSED POSITION OF SOLAR PANELS
SHOWN AS 1.2m (TO ALLOW FOR ROOF PITCH). ACTUAL PANEL LENGTH 1.8m
4.5m
5.7m
5.2
3m
5.5m
6.2m
8m
6.8m
PUBLIC HIGHWAY
0 1m 2m 3m 4m 5m
Scale 1:100