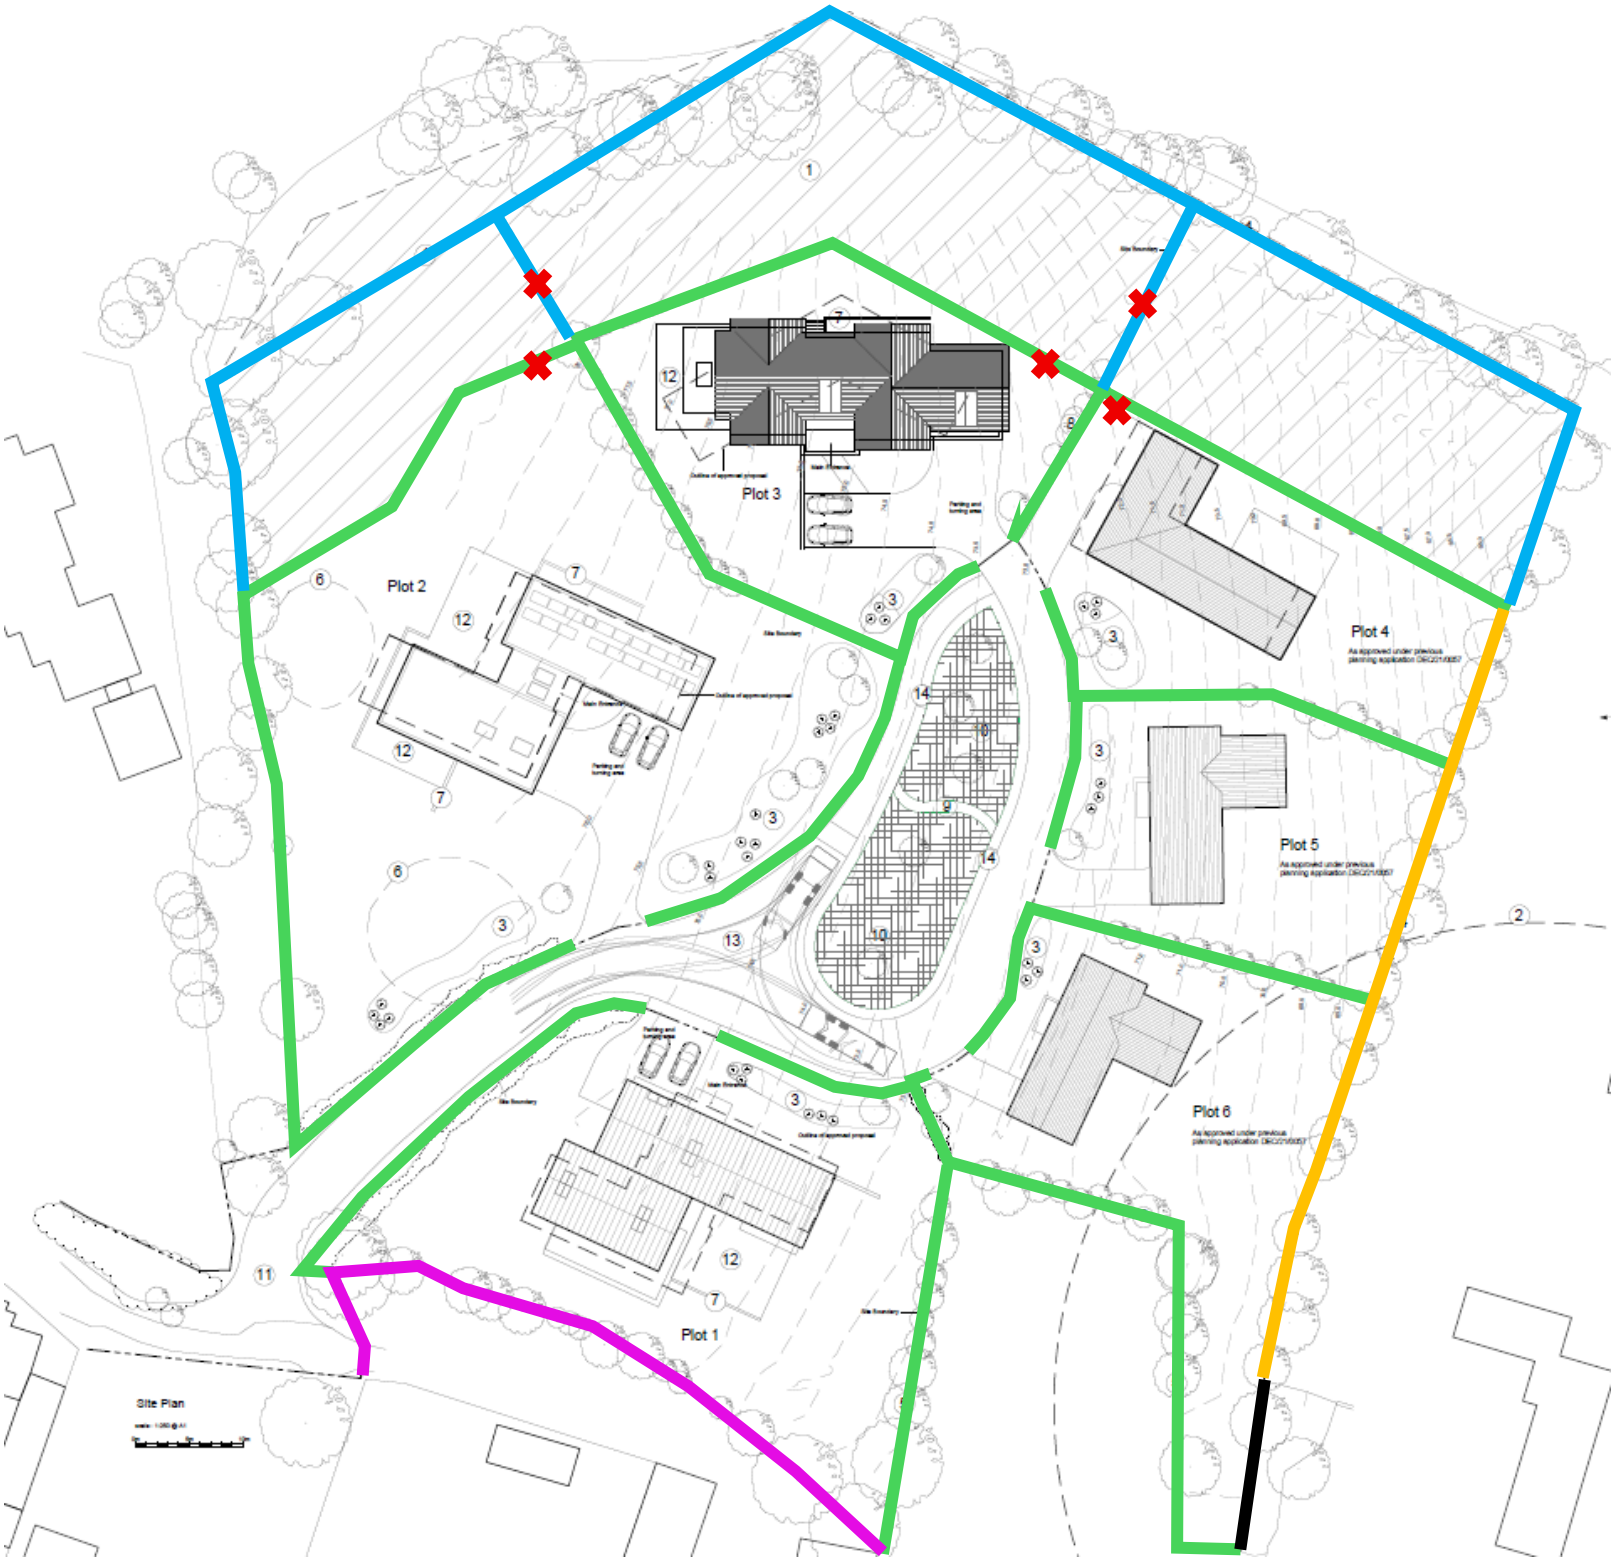

KEY

Existing paling fencing with wire and boundary planting to be retained

Close boarded fencing and boundary planting to be retained

Chestnut paling fencing

Post and rail fencing with new hedges

Field Gate or similar

Existing 6ft close boarded panel fencing to be retained