PROPOSED
SITE PLAN
1:500

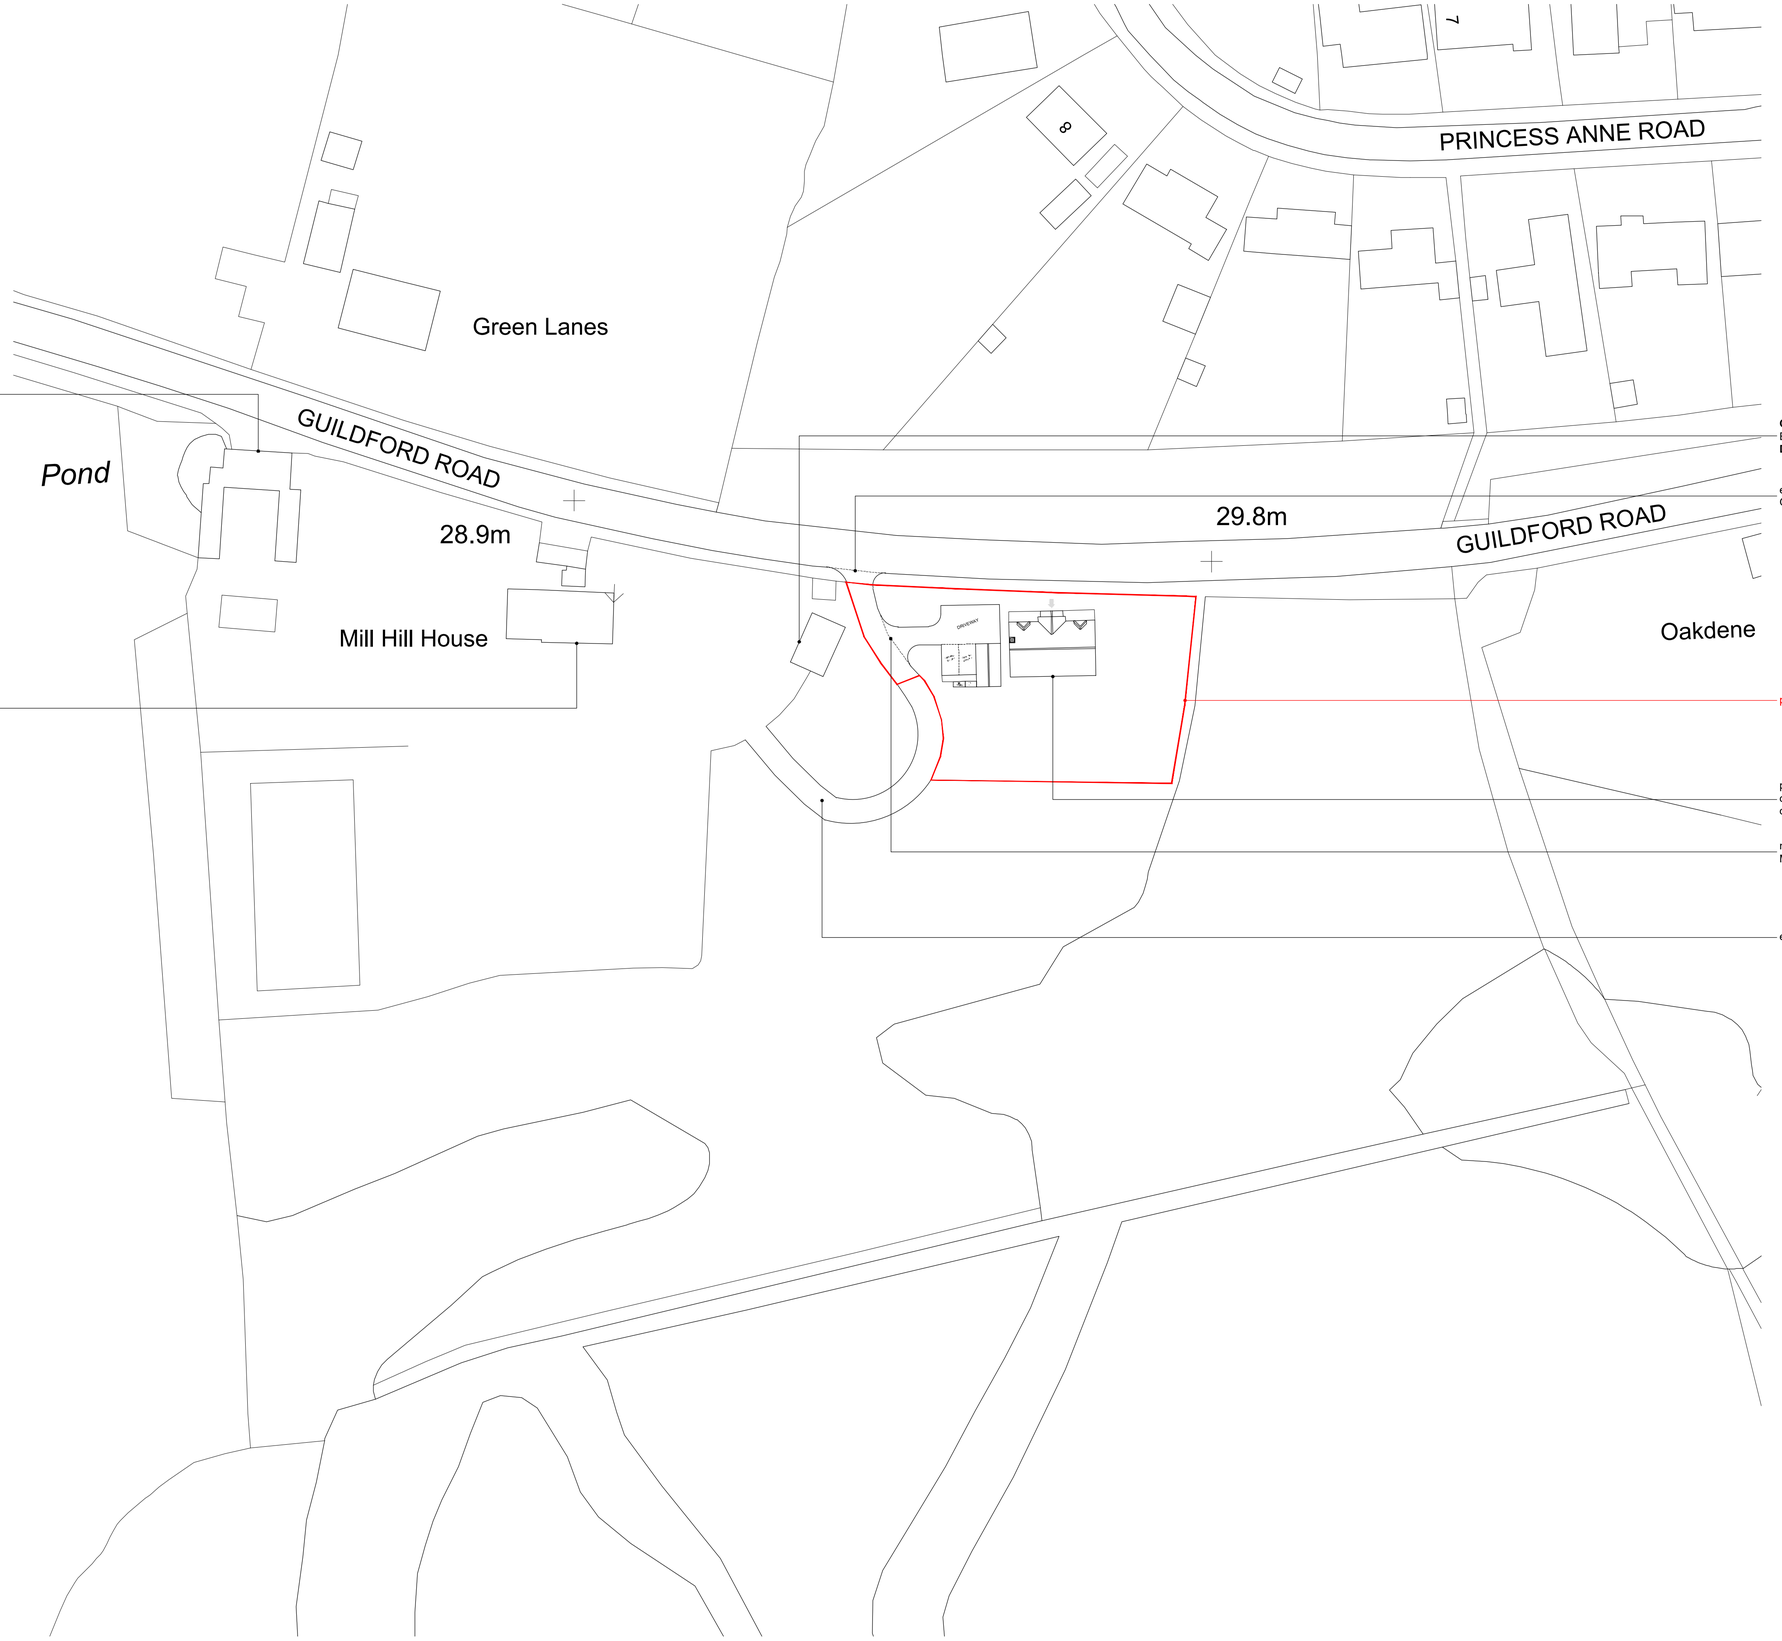

OUTLINE OF CONSENTED
Conversion, extensions and alterations to existing outbuilding to form a four-bedroom detached dwelling
DC/22/1663

Mill Hill House
Grade II listed

OUTLINE OF CONSENTED
Erection of a three bay garage and log store
DC/25/1025

existing access to Mill Hill House from Guildford Road

proposed site boundary

proposed development comprising a detached two storey dwelling house and a detached single garage

new access proposed off existing access to Mill Hill House

existing driveway to access Mill Hill House

Notes:

Figured dimensions to be used in preference to scaled.
The Contractor is to check all site dimensions and setting-out and obtain the Architect's instructions in respect of any discrepancy revealed before work is put in hand.
Description or illustration of proprietary systems or products is not to be taken as licence in respect of patents or copyright involved or royalties due.
All rights in drawing and design are reserved to the Architect.
Copyright; not to be reproduced without the Architect's permission.
Subject to survey

0 10M 20M 40M
1:500

Rev.	Date	Details	Drawn
-			

Project:
Mill Hill House
Guildford Road
Rudgwick

Content:
P L A N N I N G
Proposed
Site Plan // 1:500

Scale: 1:500@A1
North:
Date: 09.11.26 14.09.26
Drawn: SAR
Rev: -

GR/RW/26/PL/L02

arcline architecture
t | 07738 398637
w | arclinearchitecture.co.uk
e | info@arclinearchitecture.co.uk

© Arcline Architecture 2026