


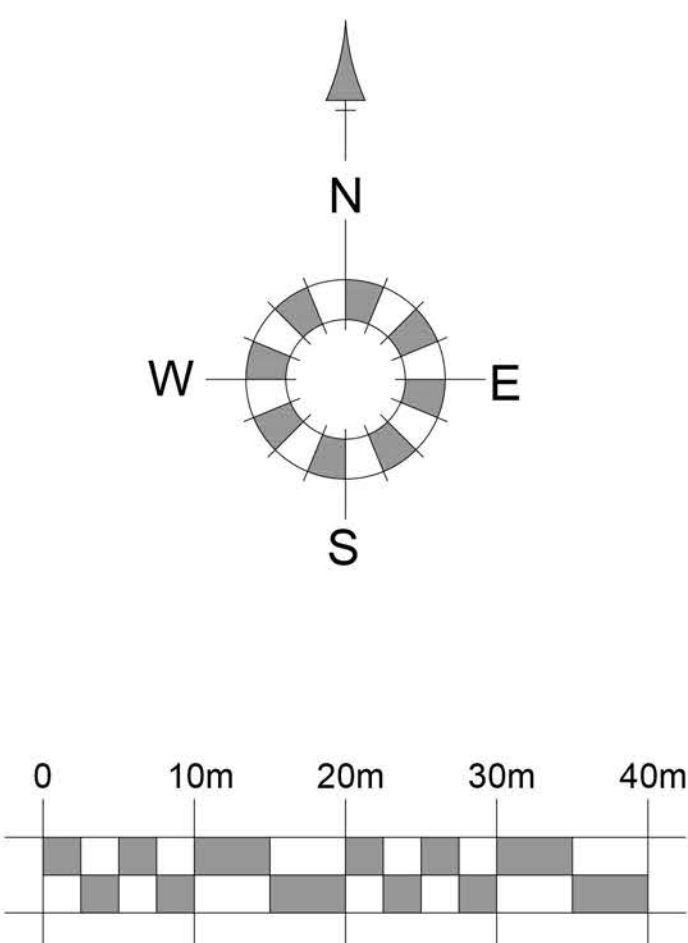

- Hard Landscape**
- Paving Types**
- 1 - Tarmacadam (Primary Roads)
To Engineers detail and specification
 - 2 - Conservation Setts
Product: Conservation Setts or similar
Example Size/Colour/Binding: 100mm x 100mm x 100mm Silver Grey/Slack Bond
 - 3 - Tarmacadam (Footpaths)
To Engineers detail and specification
 - 4 - Block Paving (Private Driveways)
Product: Block Paving or similar
Example Size/Colour/Binding: 200mm x 100mm x 60mm Burnt Oak/Herringbone
 - 5 - Block Paving (Raised Tables)
Product: Block Paving or similar
Example Size/Colour/Binding: 200mm x 100mm x 60mm Natural/Herringbone
 - 6 - Block Paving (Secondary Roads/ Parking Courts)
Product: Block Paving or similar
Example Size/Colour/Binding: 200mm x 100mm x 60mm Natural/Herringbone
 - 7 - Breckon Gravel (Prow)
Product: Breckon Golden Amber or similar
Example Size/Colour/Binding: Golden Amber self binding

A 30.04.20 Updated to LPA comments

REF	DATE	REVISION
-----	------	----------

DEVELOPMENT
PHASE 5
SOUTHWATER
WEST SUSSEX

DRAWING TITLE
SITE LAYOUT
HARD SURFACE MATERIAL PLAN

Berkeley
Designed for life

Berkeley Homes (Southern) Limited
Berkeley House, Bay Tree Avenue
Leatherhead
Surrey, KT22 7UE
Tel: (0)1372 370400

DRAWN BIS	CHECKED
DATE MAY 2020	SCALE 1:500@A0

PROJECT S835/SL/003	REV. A
------------------------	-----------