


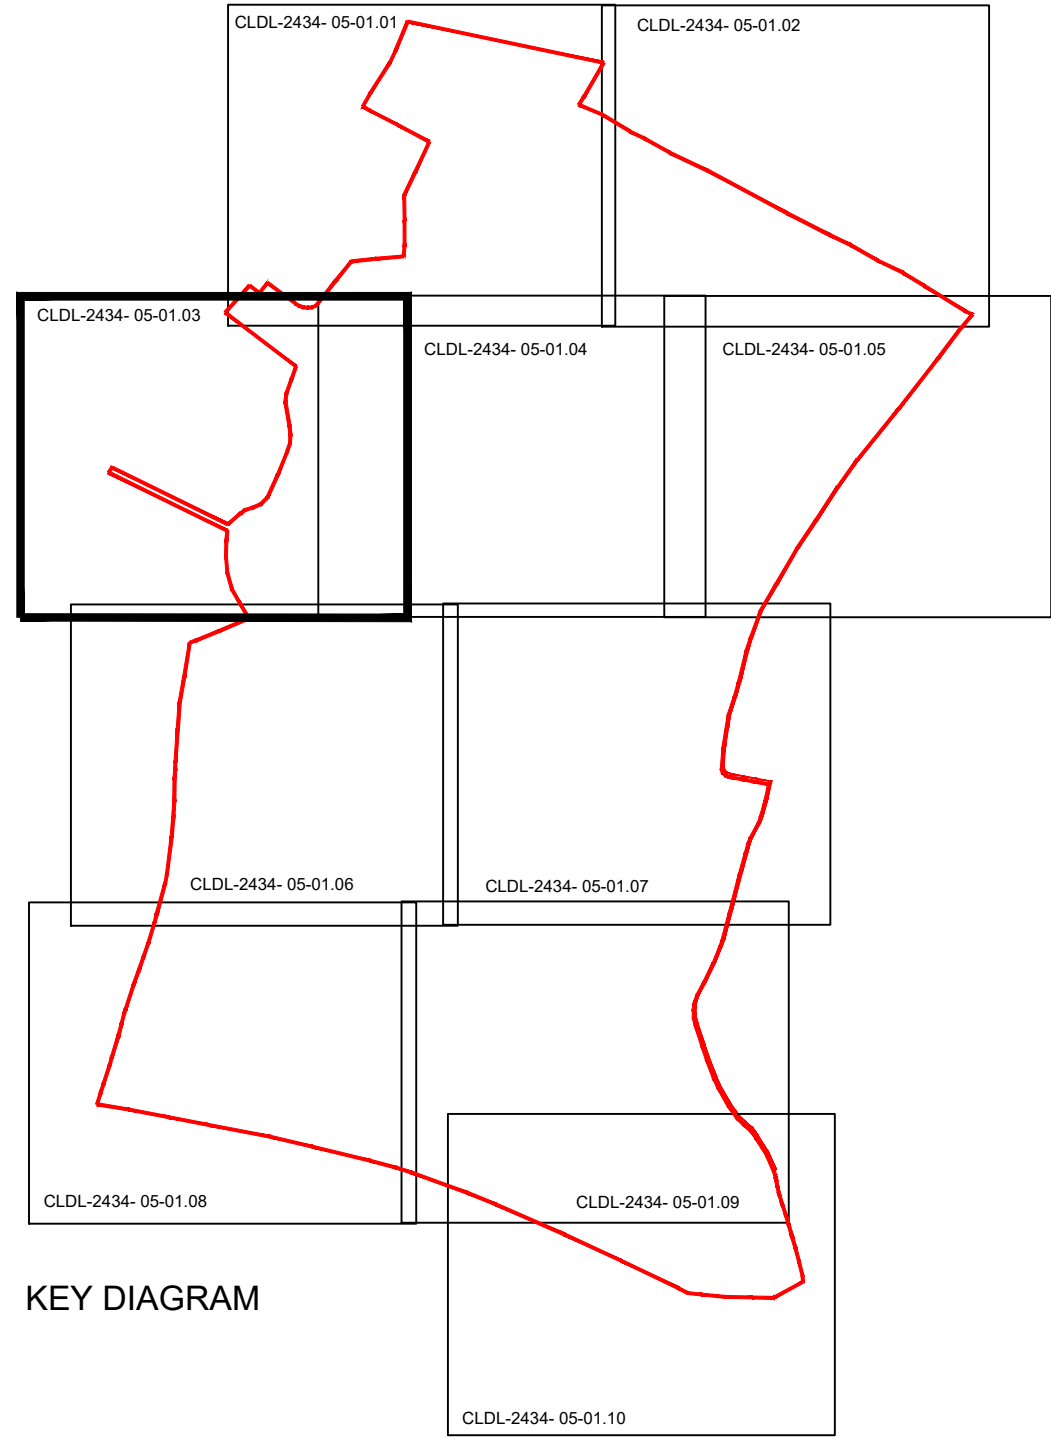

Revisions:		
Rev:	Date:	Description:
P00	20.06.24	First issue.
P01	25.06.24	Minor layout updates.
P02	27.06.24	Minor layout updates.
P03	14.08.24	Scale bar added.
P04	29.04.25	LPA comments. Updated - play elements & minor soft works. Tree sizes revised.

CLDL-2434-05-01.01

12 No. Ac
18 No. Cav
30 No. Cr mo
6 No. La
6 No. L vu
12 No. ROSAR
12 No. Rca
12 No. SAMNI
12 No. V op

22 No. BRASU
13 No. CAP
27 No. L an 'H'
22 No. PBE
27 No. ROSOFTB
41 No. Ses aut
22 No. Vd
22 No. Vt
41 No. VINMIBOV

10 No. BRASU
6 No. CAP
13 No. L an 'H'
10 No. PBE
13 No. ROSOFTB
19 No. Ses aut
10 No. Vd
10 No. Vi
19 No. VINMIBOV

35 No. C be
1 No. Be E
13 No. BERSI
13 No. ERYBM
8 No. EPE
8 No. PITTON
10 No. RKe

4 No. HEBGG
4 No. NANDOF
4 No. RKe
3 No. Vd

53 No. C be

6 No. Il cre
13 No. BERSI
4 No. CAP
7 No. NANDOF
6 No. PITTON
7 No. RKe
6 No. Vd

13 No. BERSI
5 No. Cc
9 No. ERYBM
11 No. H 'M W'
8 No. PITTON
10 No. RKe
8 No. Vd

15 No. BERSI
11 No. NANDOF
11 No. RKe
9 No. SjrRu
9 No. Vd

5 No. BERSI
4 No. NANDOF
4 No. RKe
3 No. SjrRu
3 No. Vd

7 No. BERSI
5 No. NANDOF
5 No. RKe
4 No. SjrRu
4 No. Vd

12 No. BERSI
5 No. Cc
10 No. H 'M W'
6 No. HEUMIPP
7 No. PITTON
9 No. RKe
7 No. Vd

7 No. Socr au SW
9 No. NANDO

15 No. BERSI
4 No. Dief
8 No. NANDOF
9 No. PITTON
11 No. RKe
7 No. Vd

15 No. BERSI
4 No. Dief
8 No. NANDOF
9 No. PITTON
11 No. RKe
7 No. Vd

8 No. AJUGIAA
4 No. AI
8 No. BERSI
6 No. BLESP
6 No. HELNI
7 No. SAHU
7 No. SjrRu
10 No. Vd

30 No. AI
40 No. BERSI
22 No. CHOTE
15 No. Ee
40 No. LIRMU
30 No. POLMU
38 No. Vd
38 No. Vt

9 No. BERSI
3 No. CAP
5 No. NANDOF
4 No. PITTON
5 No. RKe
4 No. Vd


19 No. ILECR
24 No. ILEC

1 No. T

LEGEND

- BOUNDARY LINE
- EXISTING TREES TO BE RETAINED
- PROPOSED TREES - Semi-mature/ ANS trees.
- PROPOSED TREES - Extra heavy/ standard trees
- PROPOSED ORNAMENTAL MULTI-STEM SMALL TREE/ LARGE SHRUB
- PROPOSED EVERGREEN HEDGE
- PROPOSED NATIVE HEDGE
- PROPOSED NATIVE WOODLAND/ STRUCTURAL BUFFER PLANTING
- PROPOSED NATIVE SHRUB/ WOODLAND EDGE PLANTING
- PROPOSED NATIVE SCRUB
- PROPOSED AMENITY PLANTING
- PROPOSED WETLAND PLANTING
- PROPOSED NATIVE PLANTING ASSOCIATED WITH PONDS
- PROPOSED TURF (verges & plot frontages) / SEEDED (general areas.)
- MEADOW MIX FOR CLAY SOILS (Emorsgate EM4 or similar approved)
- WOODLAND EDGE/ SHADE TOLERANT MIX (Emorsgate EW1 or similar approved).
- WETLAND MIX (Emorsgate EM8 or similar approved).
- GENERAL AMENITY MOWN GRASS (seeded)
- STEPPING STONE LOGS (safety area indicated)
- PLAY BOULDERS
- CLIMBING STRUCTURE
- PLAY LOG
- CRADLE NEST SWING
- INFORMAL PLAY MOUNDS
- TIMBER BRIDGE
- SLIDE (set on slope)
- TYRE TRAINER
- DOUBLE OVERHEAD LADDER/ MONKEY BARS
- ROTATING BALANCE BEAM
- TIMBER BENCH
- WOOD FIBRE SURFACE / BARK MULCH
- LITTER BIN/ SIGNAGE

REFER TO DRAWING CLDL-2434-05-01.11 FOR PLANTING SCHEDULE

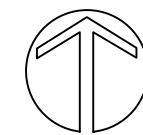

0m 5m 10m 25m

Scale : 1:200 @ A1

CLDL-2434-05-01.05

Charnwood Landscape Design Limited

Quatro House □ Lyon Way □ Frimley Road □ Camberley □ Surrey □ GU16 7ER
Tel : 01433 631960 Email : info @cdl.co.uk

Job	Scale	Date
PHASE 5 - SOUTHWATER, WEST SUSSEX	1:200 @ A1	June 2024
Drawing Name	Dwg no.	Rev.
PLANTING PROPOSALS	CLDL-2434-05-01.03	P04