



CLDL-2434-05-01.05

LEGEND

- BOUNDARY LINE
- EXISTING TREES TO BE RETAINED
- PROPOSED TREES - Semi-mature/ ANS trees.
- PROPOSED TREES - Extra heavy/ standard trees
- PROPOSED ORNAMENTAL MULTI-STEM SMALL TREE/ LARGE SHRUB
- PROPOSED EVERGREEN HEDGE
- PROPOSED NATIVE HEDGE
- PROPOSED NATIVE WOODLAND/ STRUCTURAL BUFFER PLANTING
- PROPOSED NATIVE SHRUB/ WOODLAND EDGE PLANTING
- PROPOSED NATIVE SCRUB
- PROPOSED AMENITY PLANTING
- PROPOSED WETLAND PLANTING
- PROPOSED NATIVE PLANTING ASSOCIATED WITH PONDS
- PROPOSED TURF (verges & plot frontages) / SEEDED (general areas.)
- MEADOW MIX FOR CLAY SOILS (Emorsgate EM4 or similar approved)
- WOODLAND EDGE/ SHADE TOLERANT MIX (Emorsgate EW1 or similar approved).
- WETLAND MIX (Emorsgate EM8 or similar approved).
- GENERAL AMENITY MOWN GRASS (seeded)
- STEPPING STONE LOGS (safety area indicated)
- PLAY BOULDERS
- CLIMBING STRUCTURE
- PLAY LOG
- CRADLE NEST SWING
- INFORMAL PLAY MOUNDS
- TIMBER BRIDGE
- SLIDE (set on slope)
- TYRE TRAINER
- DOUBLE OVERHEAD LADDER/ MONKEY BARS
- ROTATING BALANCE BEAM
- TIMBER BENCH
- WOOD FIBRE SURFACE / BARK MULCH
- LITTER BIN/ SIGNAGE

Revisions:

Rev:	Date:	Description:
P00	20.06.24	First issue.
P01	25.06.24	Minor layout updates.
P02	27.06.24	Minor layout updates.
P03	14.08.24	Scale bar added.
P04	29.04.25	LPA comments. Updated - play elements & minor soft works. Tree sizes revised.

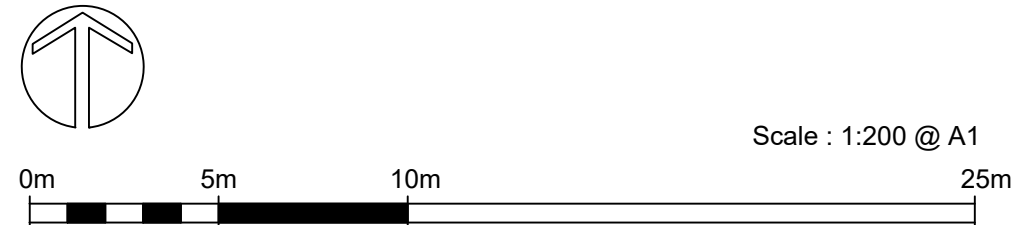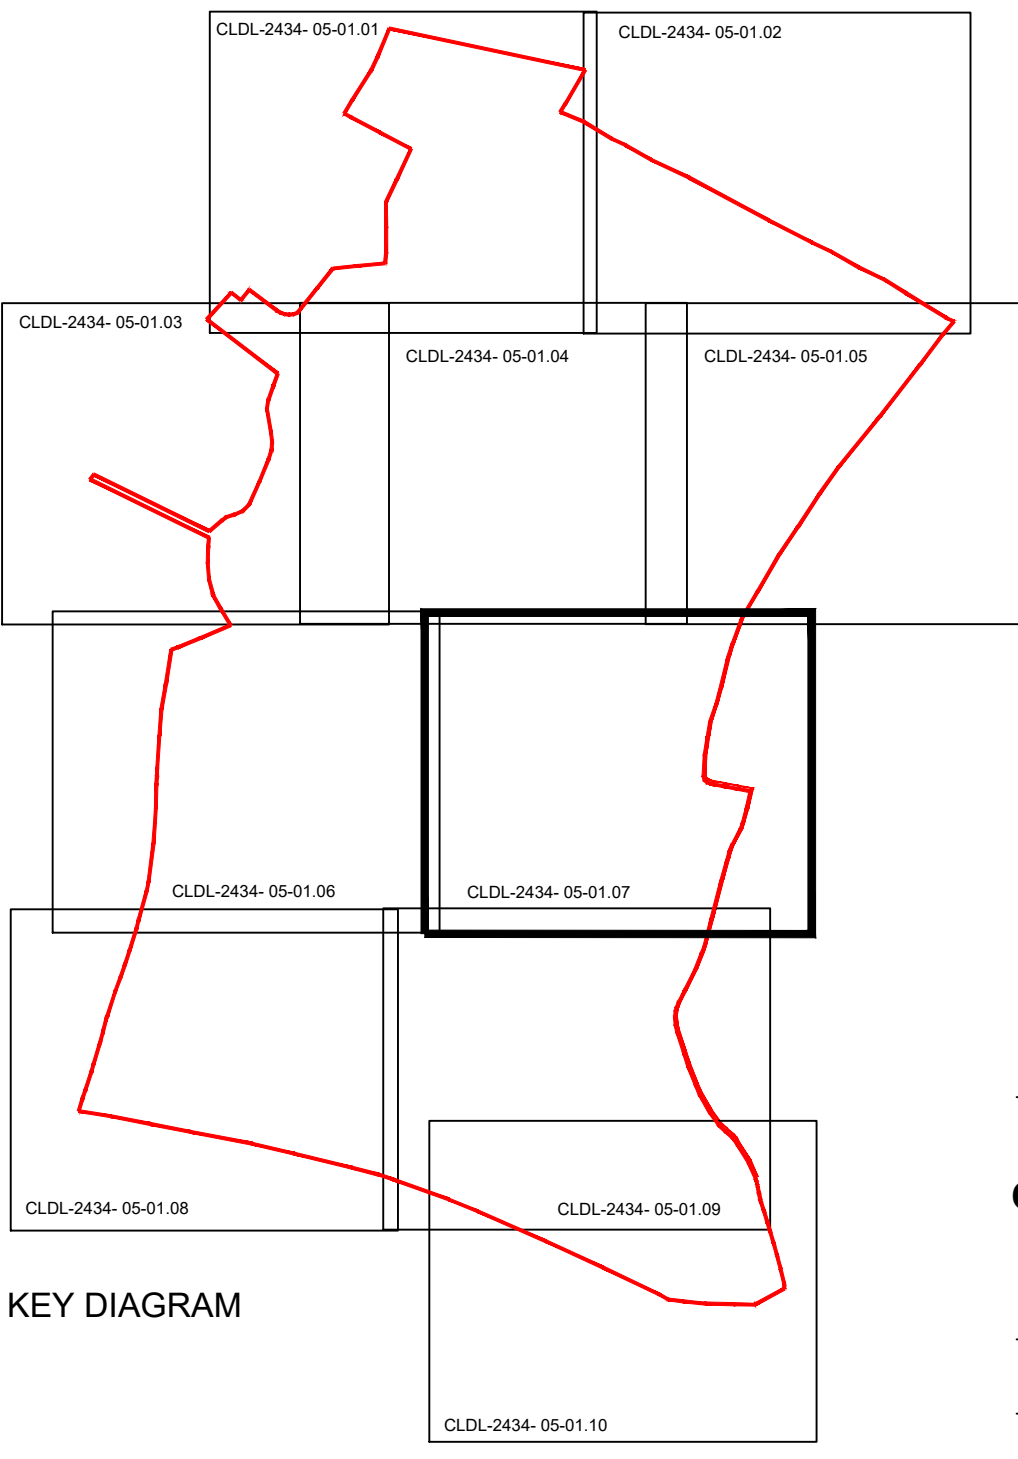

Charnwood Landscape Design Limited
Quatro House □ Lyon Way □ Frimley Road □ Camberley □ Surrey □ GU16 7ER
Tel : 01433 631960 Email : info@cldl.co.uk

Scale		Date
1:200 @ A1		June 2024
Drawing Name	Dwg no.	Rev.
PLANTING PROPOSALS	CLDL-2434-05-01.07	P04

CLDL-2434-05-01.06

CLDL-2434-05-01.09