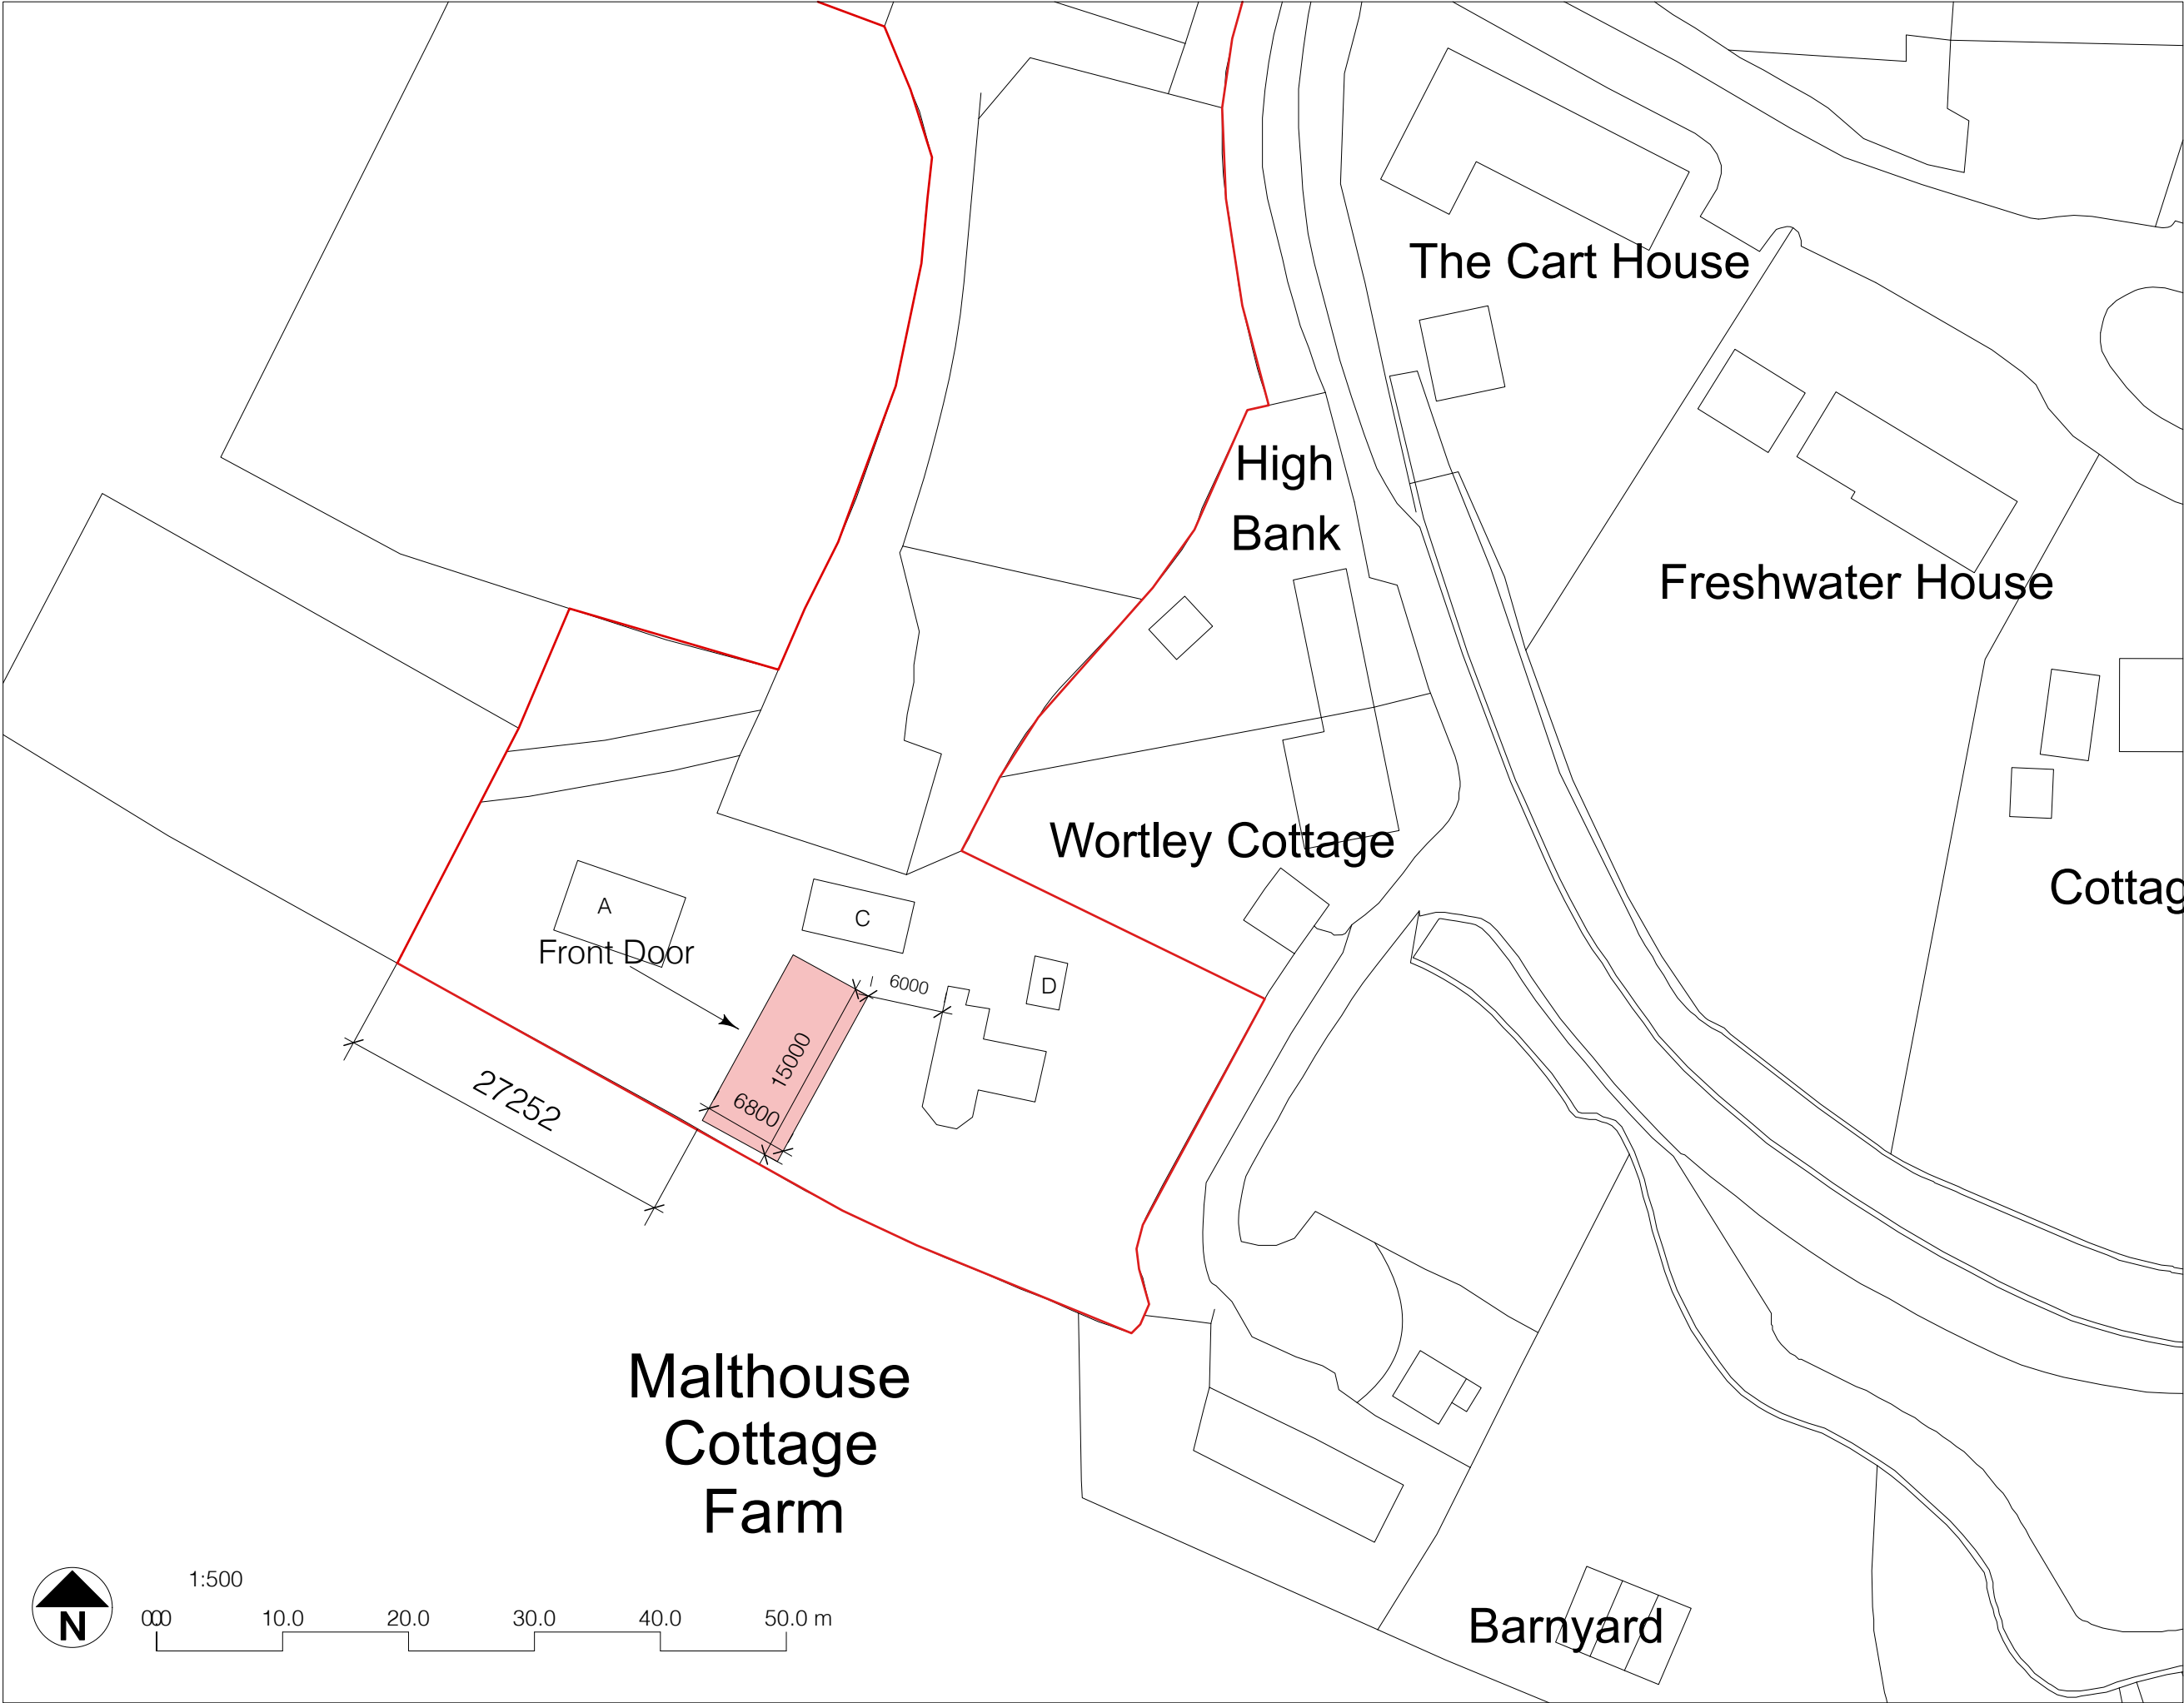


Sheet No. D 0726/809/02

Scales Page Size A3:
1:500

Notes:

Project Name:
New Cabin

Date: 24/07/2026

Client:
Ellis

Site Address:
Malthouse Cottage Farm
Malthouse Lane
Ashington



Paul Maggs MCIAT

Hazelwood, Harbolets Road,
West Chiltoning RH20 2LG

Tel: 01798 813298

paul@pbproperties.co.uk
www.pbproperties.co.uk

Drawings produced using Vectorworks
CAD. Only written dimensions to be
respected. Copyright protected to
PB Properties



CIAT

CHARTERED PRACTICE