


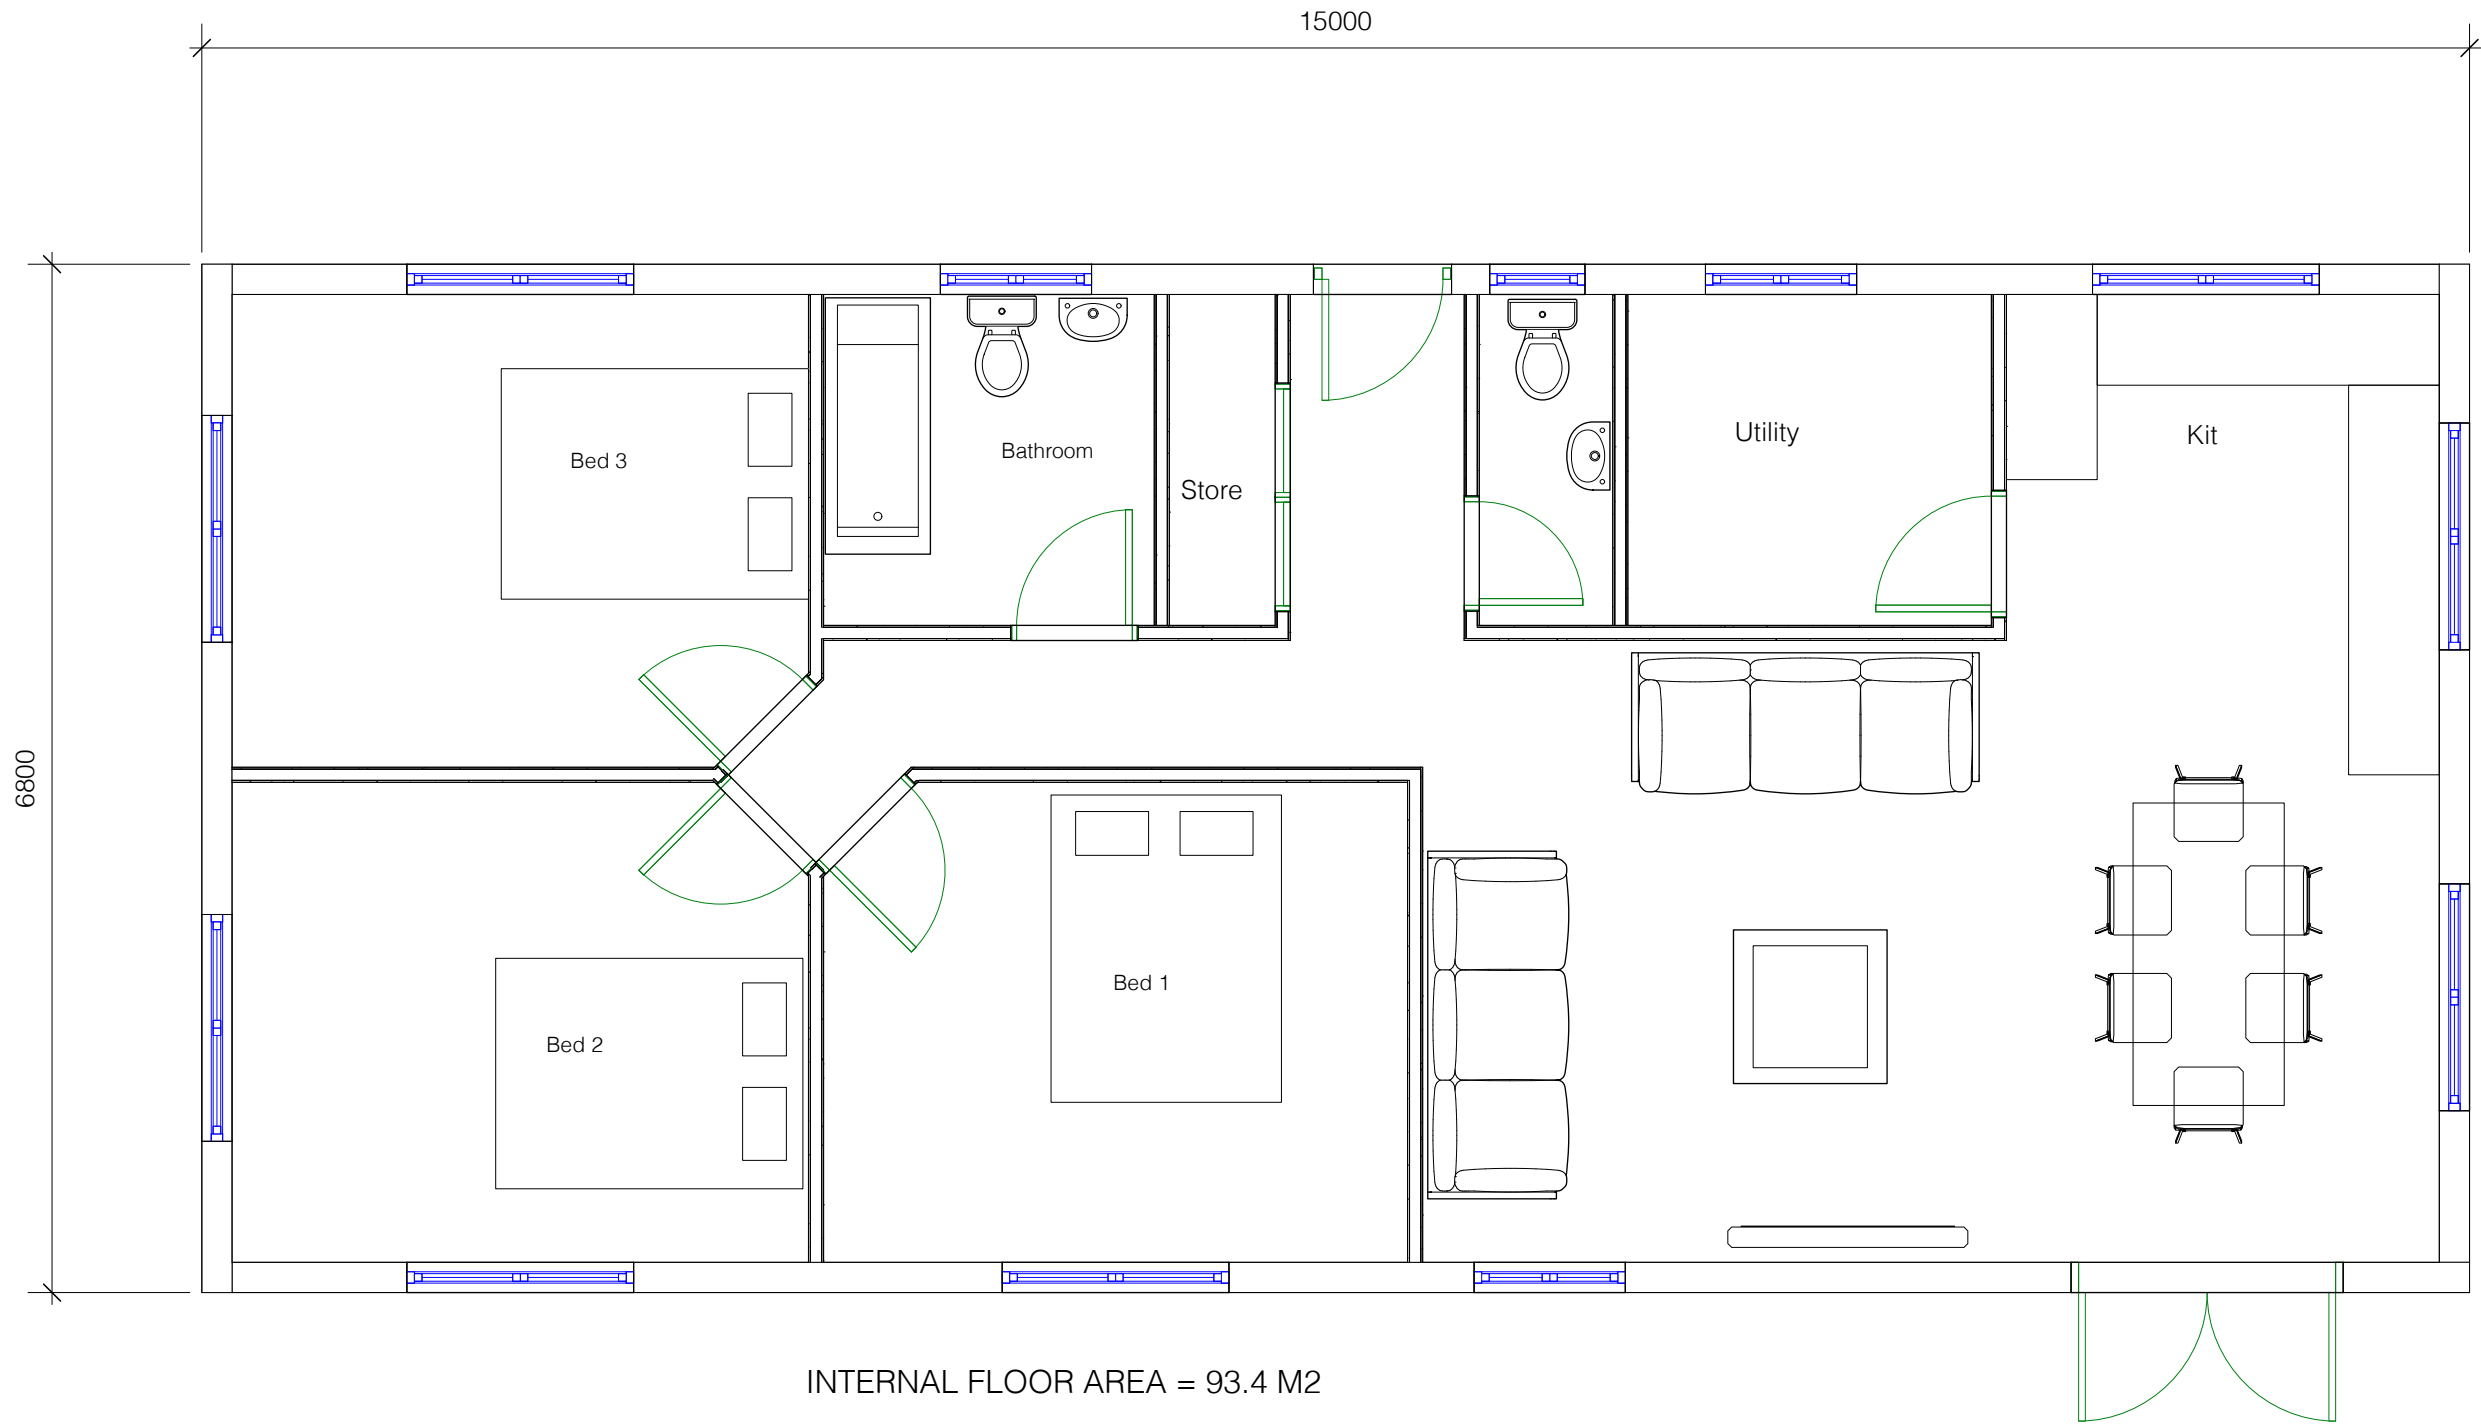

PROPOSED GROUND FLOOR

