

Notes:

Project Name:
New Cabin

Date: 24/07/2026

Client:
Ellis

Site Address:
Malthouse Cottage Farm
Malthouse Lane
Ashington



Paul Maggs MCIAT

Hazelwood, Harbolets Road,
West Chiltonington RH20 2LG

Tel: 01798 813298


paul@pbproperties.co.uk
www.pbproperties.co.uk

Drawings produced using Vectorworks
CAD. Only written dimensions to be
respected. Copyright protected to
PB Properties



CIAT


CHARTERED PRACTICE

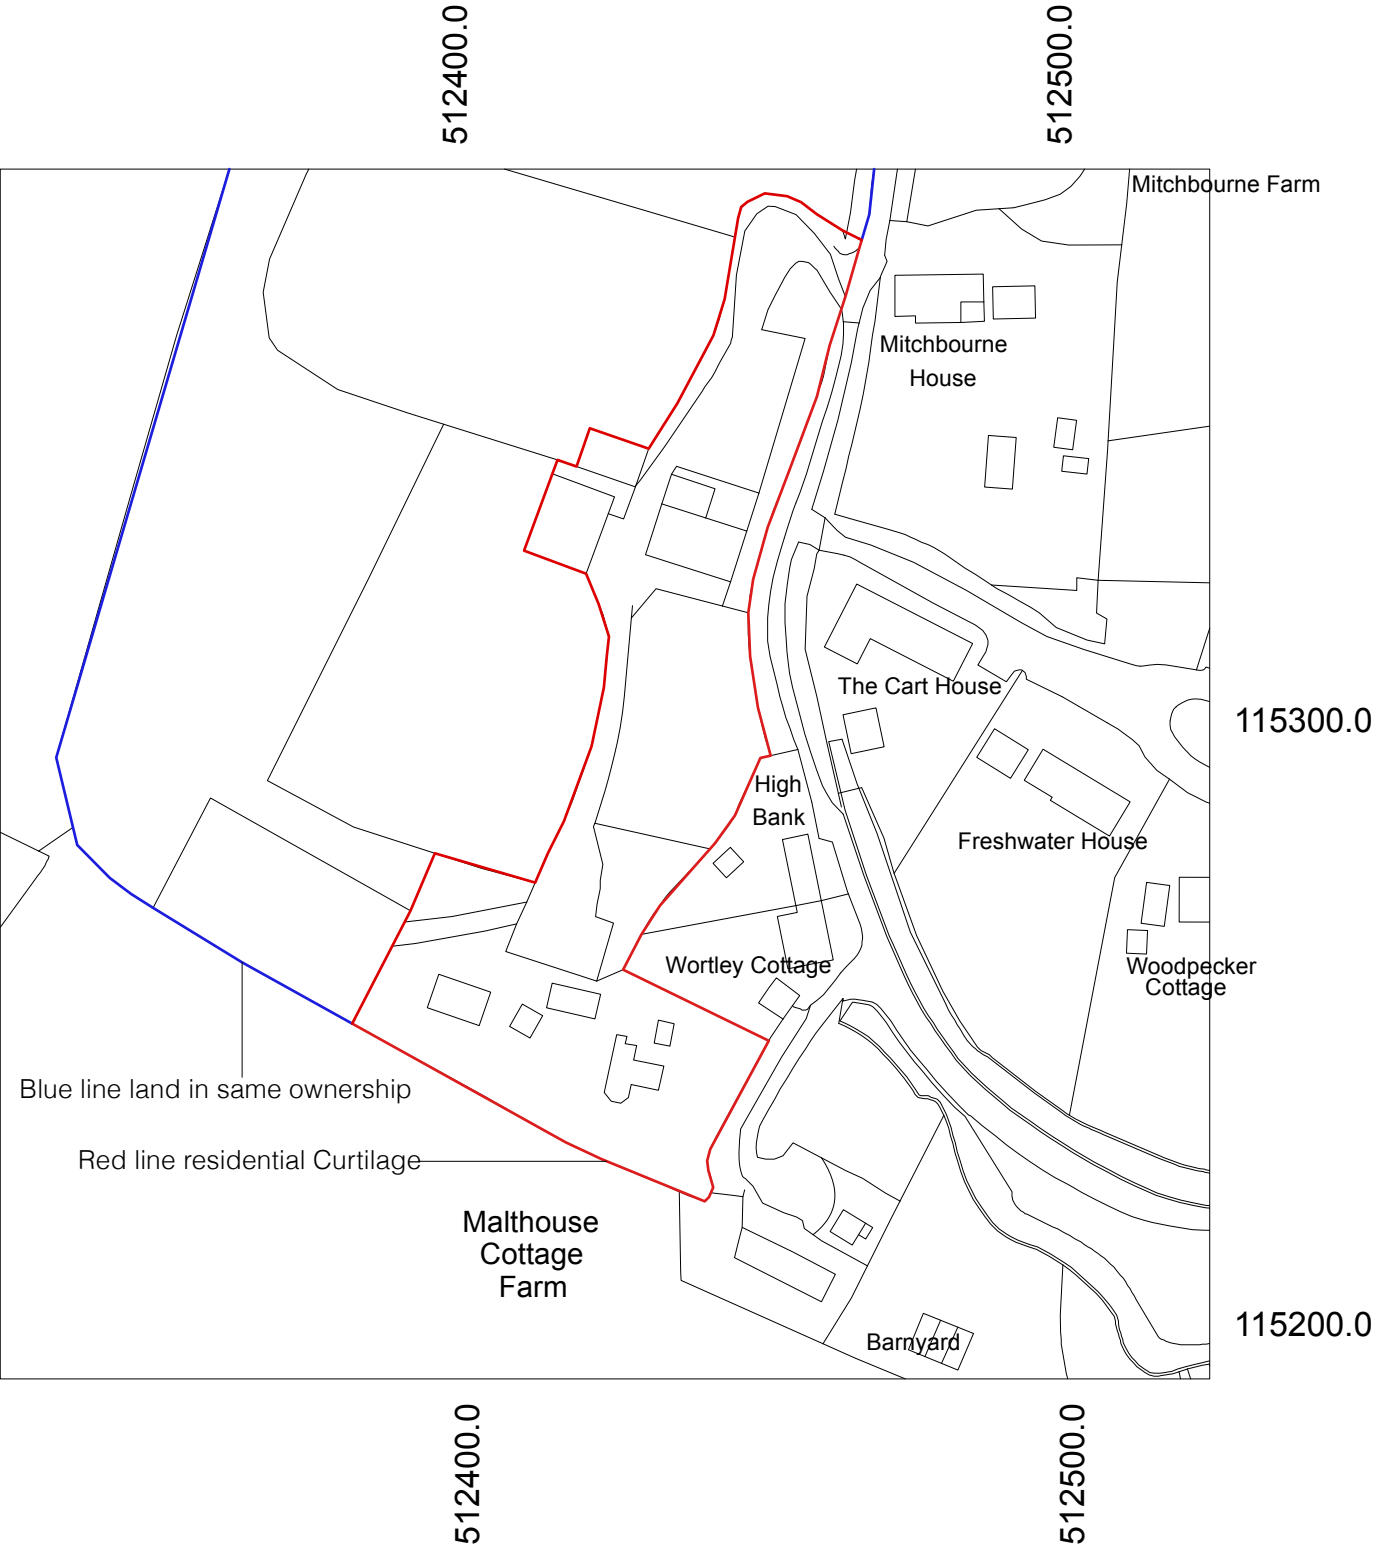


Blue line land in same ownership

Red line residential Curtilage

Scale 1:1250

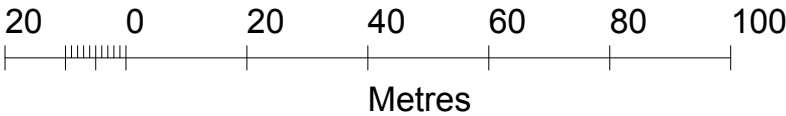

N

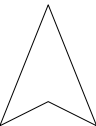

Production Date: 07 July 2026
Top Left: 512324.784 115391.057 Bottom Right: 512524.784 115191.057
© Crown copyright and database rights 2026 Ordnance Survey AC0000824000.
Reproduction in whole or in part is prohibited without the permission of Ordnance Survey