





Ordnance Survey, (c) Crown Copyright 2026. All rights reserved. Licence number 100022432

Site Boundary


Site Location Plan

Scale 1:1,250 @ A3

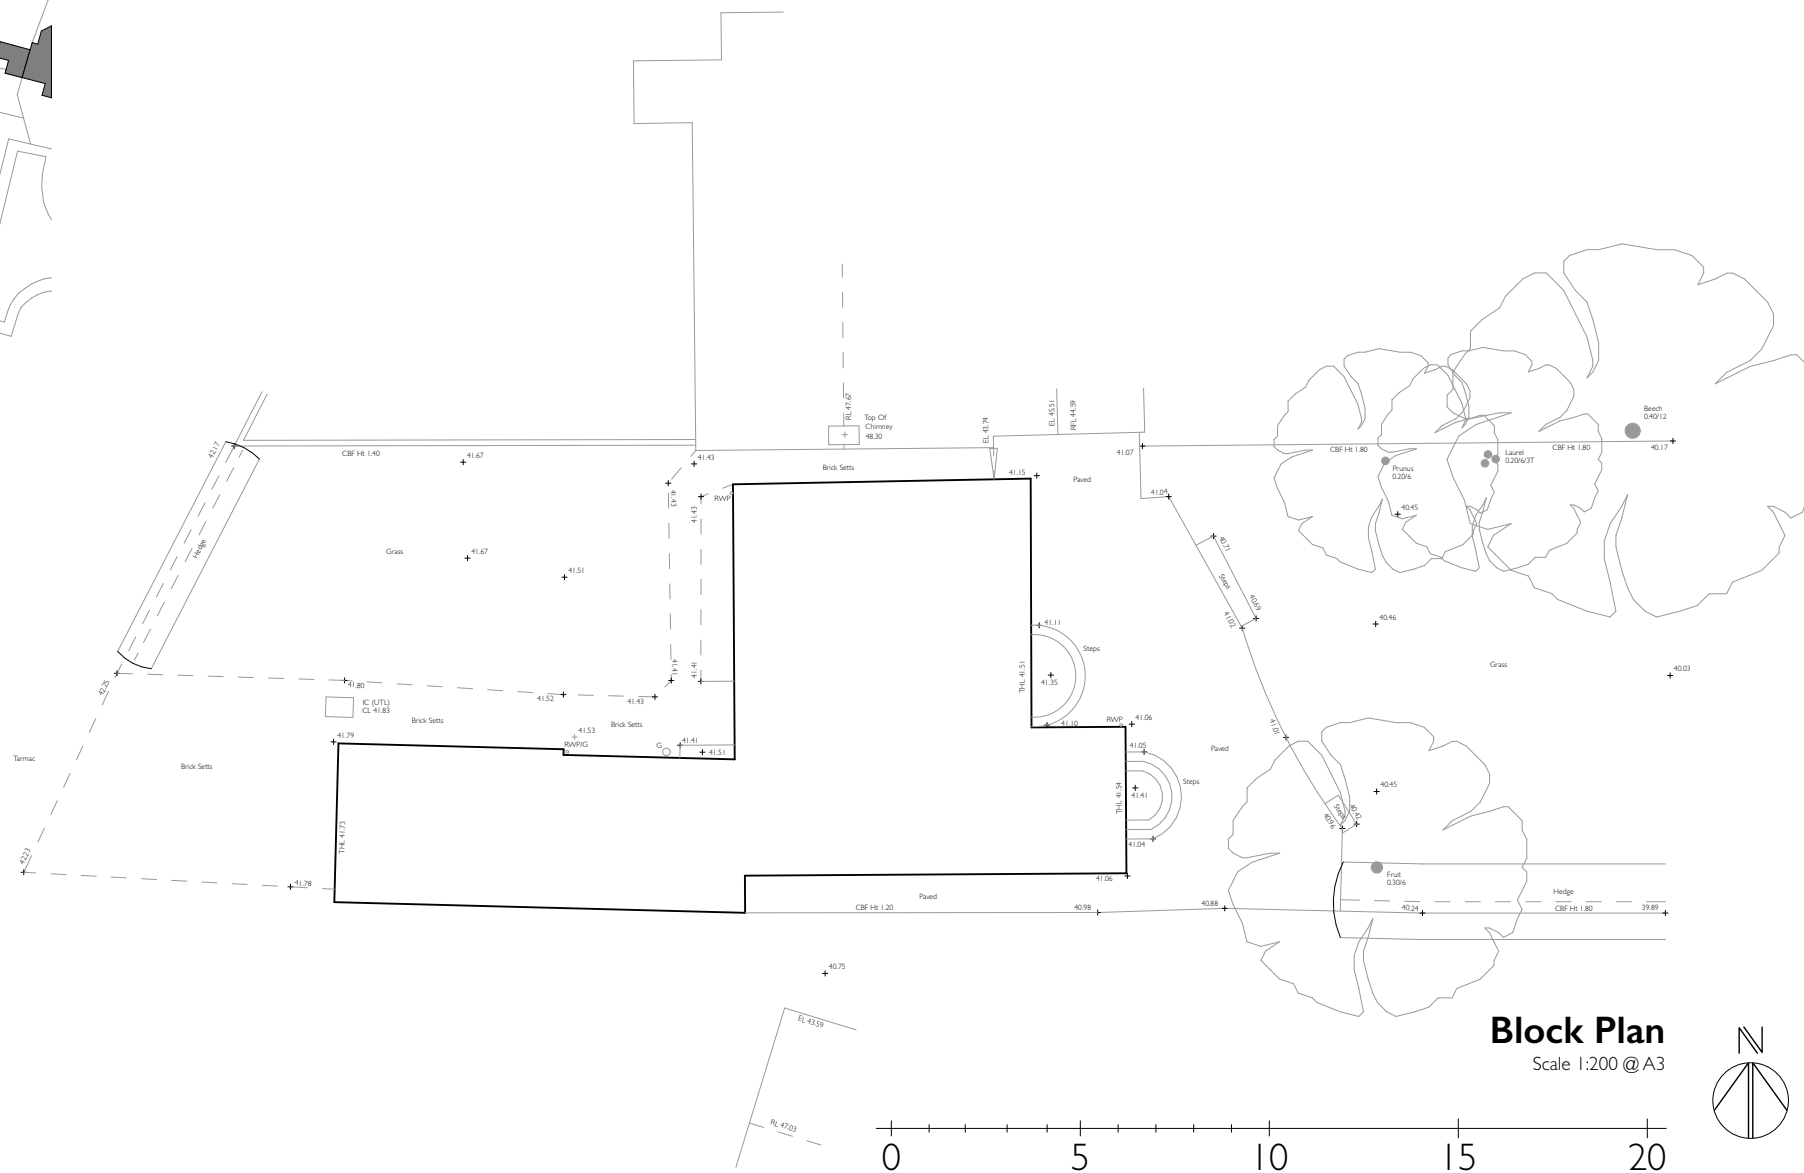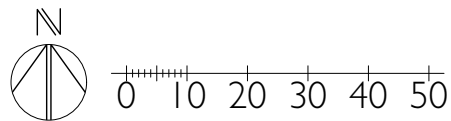

Block Plan

Scale 1:200 @ A3

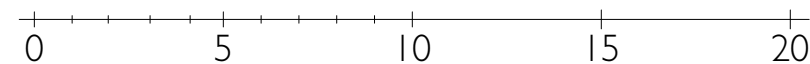

PMR
ARCHITECTURE

Client: Holly & Max
Project: 17 The Crescent, Horsham, RH12 1NA
Drawing Title: Site Location and Block Plan
Drawing No: 26.01_PL_001
Revision:
Date: August 2026
Status: PLANNING
Scale: 1:1250, 1:200 @ A3

Sheridan House
112 - 116 Western Road
Hove, BN3 1DD
01273 980820
brighton@pmr-architecture.co.uk
www.pmr-architecture.co.uk