
METRES

0 5

SCALE

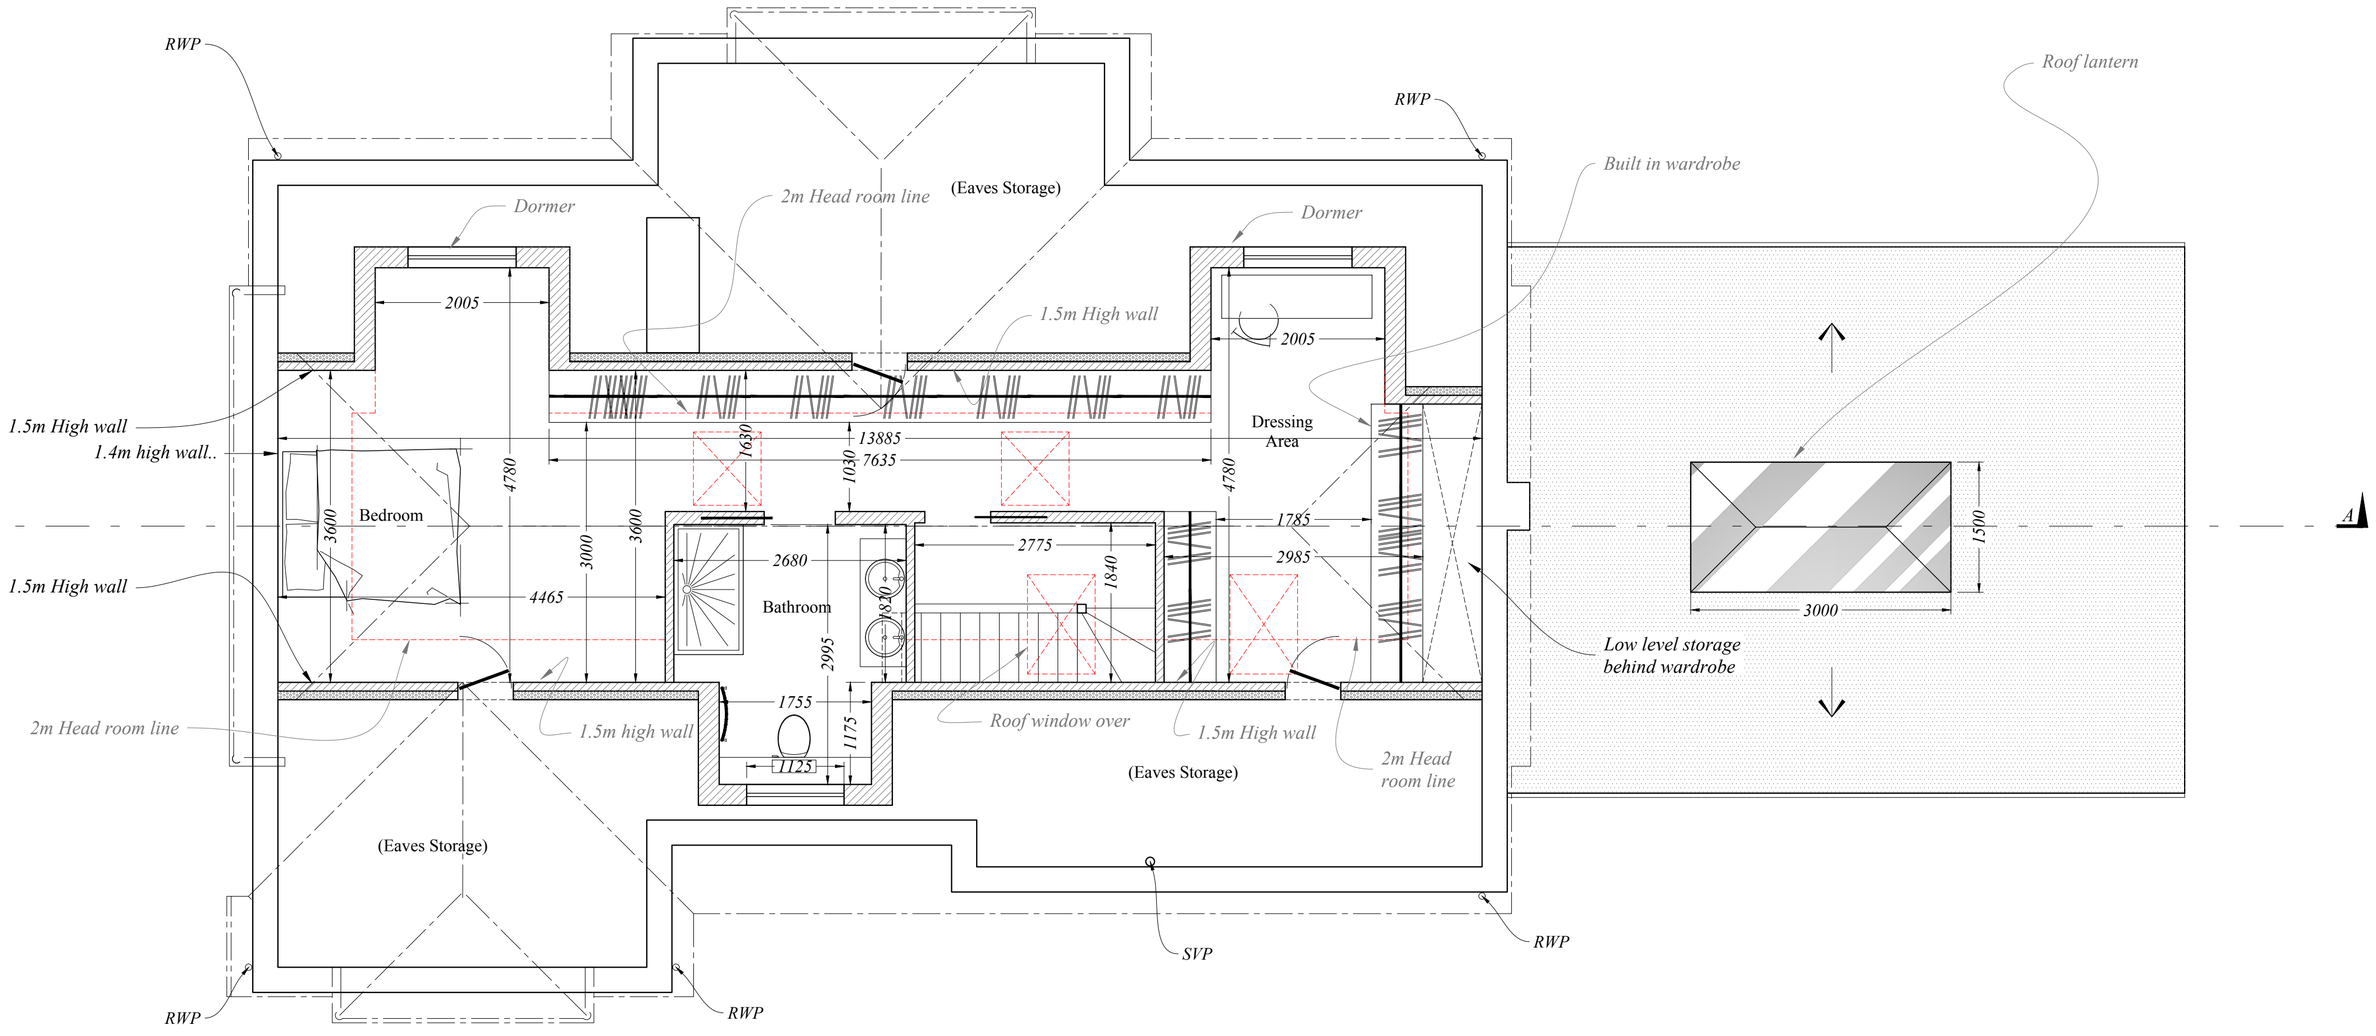

First Floor Plan

rev	date	description

RB Design
Corner Cottage, The Limes, Felbridge, East Grinstead, RH19 2QY
Tel: 01342 523 766 Mob 07988 998 928 e.mail: info@rossbowditchdesign.co.uk

project	drawing	date	job no
Roke Cottage, Melton Avenue, Storrington, PULBOROUGH, RH20 4BH	WORKS	25.09.26	
client Mr & Mrs Ingram	PLANS PROPOSED	scale @ 1:50	dwg no PLN 06 rev