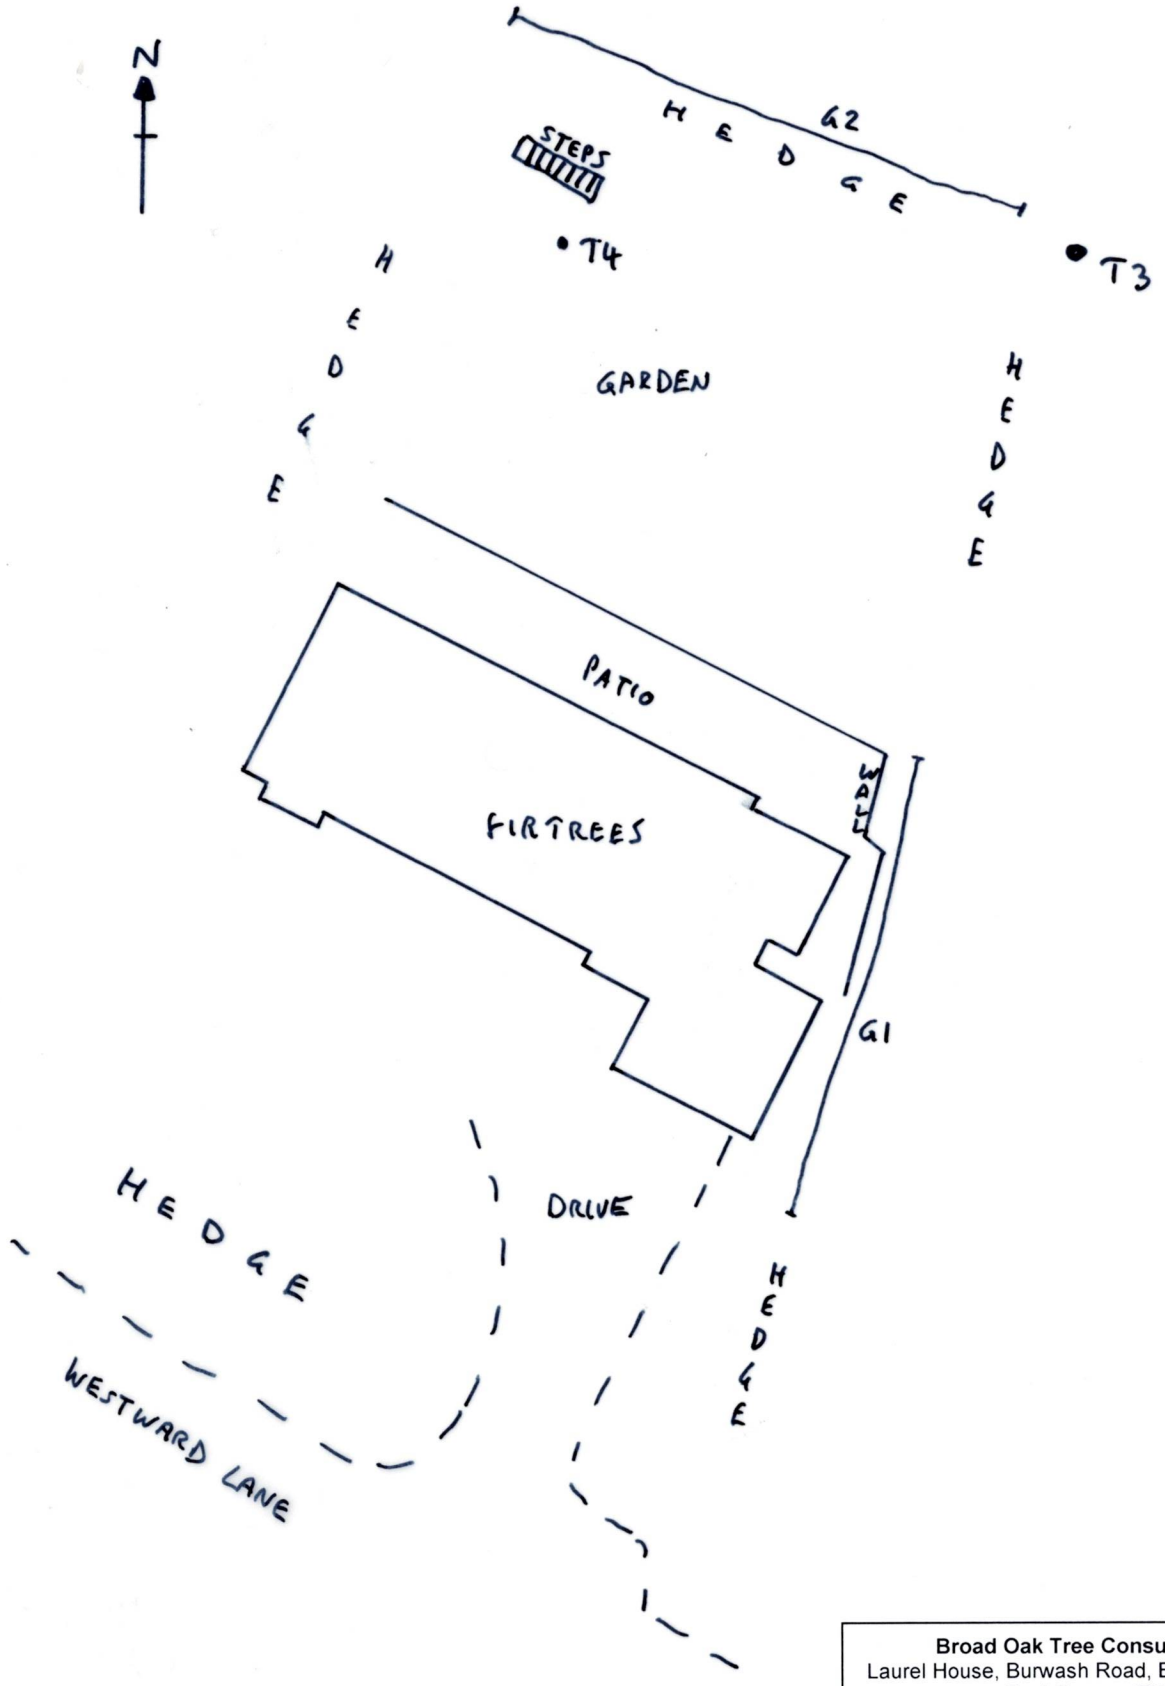

Broad Oak Tree Consultants Limited Laurel House, Burwash Road, Broad Oak, Heathfield, East Sussex, TN21 8SS Tel: 01435 862444	
Site:	**Fir Trees, Westward Lane, West Chiltington, Pulborough, RH20 2PA**
Title:	**TREE LOCATION PLAN**
Key:	
—	Hedge/Screen
•	Approximate Tree Location
G1, G2, T3, T4	Tree/Hedge Number
Scale: NTS	**Date:** 23.10.2024
DRAWING NO.: J66.10/02	