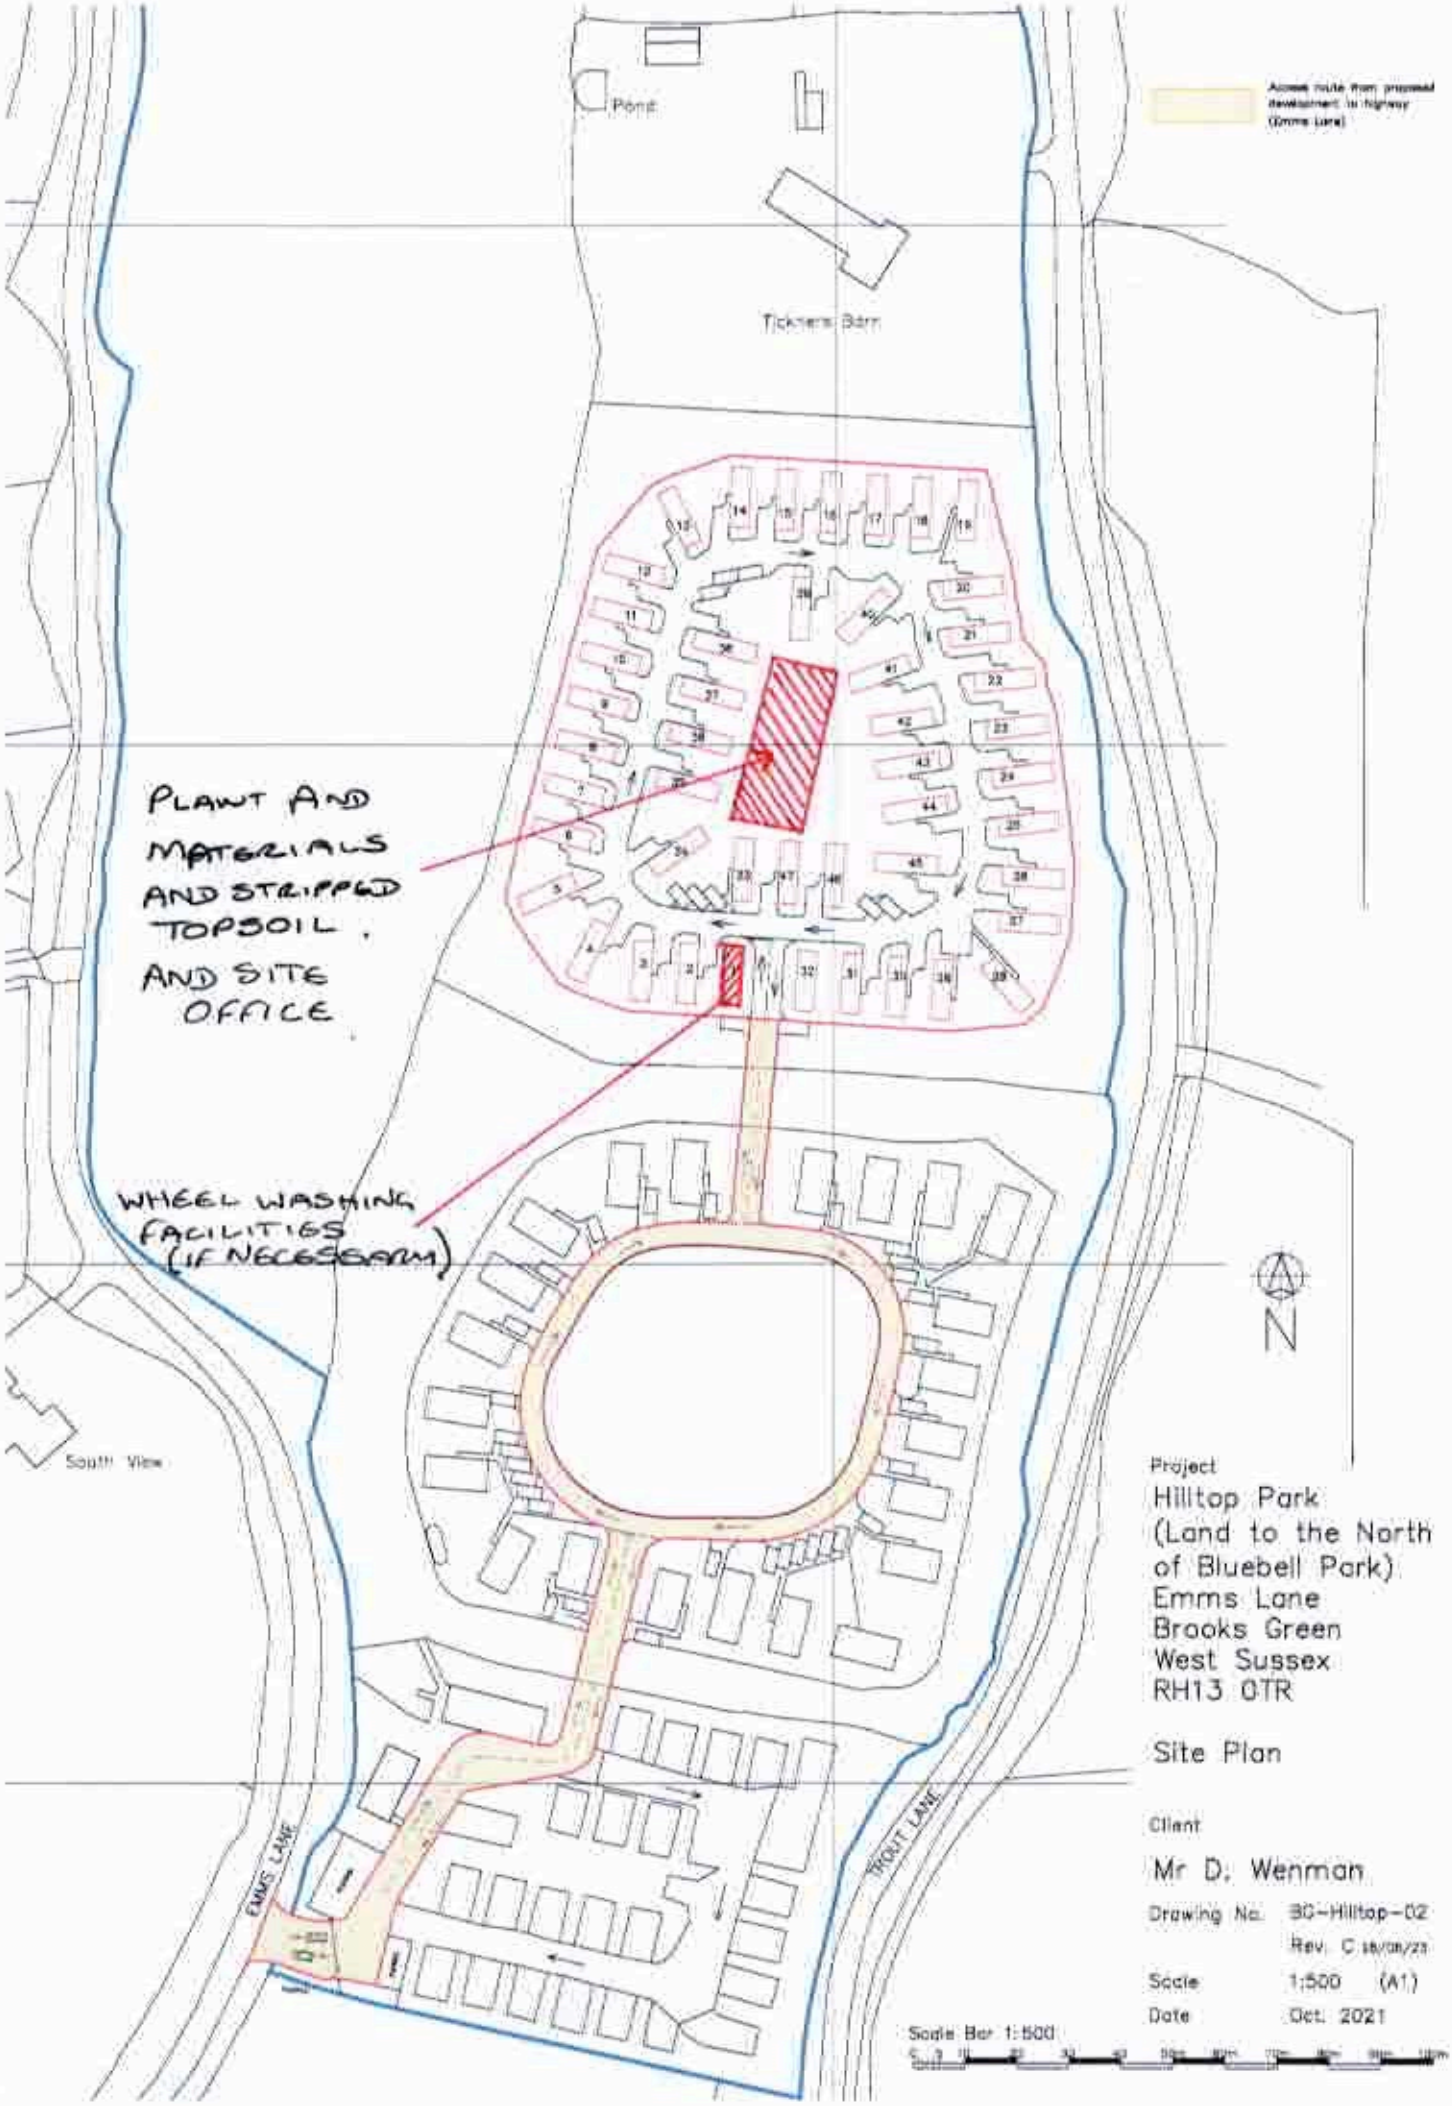
Access route from proposed development to highway (Emms Lane)
Pond
Ticklers Barn
PLANT AND MATERIALS AND STRIPPED TOPSOIL.
AND SITE OFFICE
WHEEL WASHING FACILITIES (IF NECESSARY)
N
South View
EMMS LANE
TROUT LANE
Project
Hilltop Park
(Land to the North of Bluebell Park)
Emms Lane
Brooks Green
West Sussex
RH13 0TR
Site Plan
Client
Mr D. Wenman
Drawing No. BG-Hilltop-02
Rev. C 18/01/22
Scale 1:500 (A1)
Date Oct. 2021
Scale Bar 1:500